


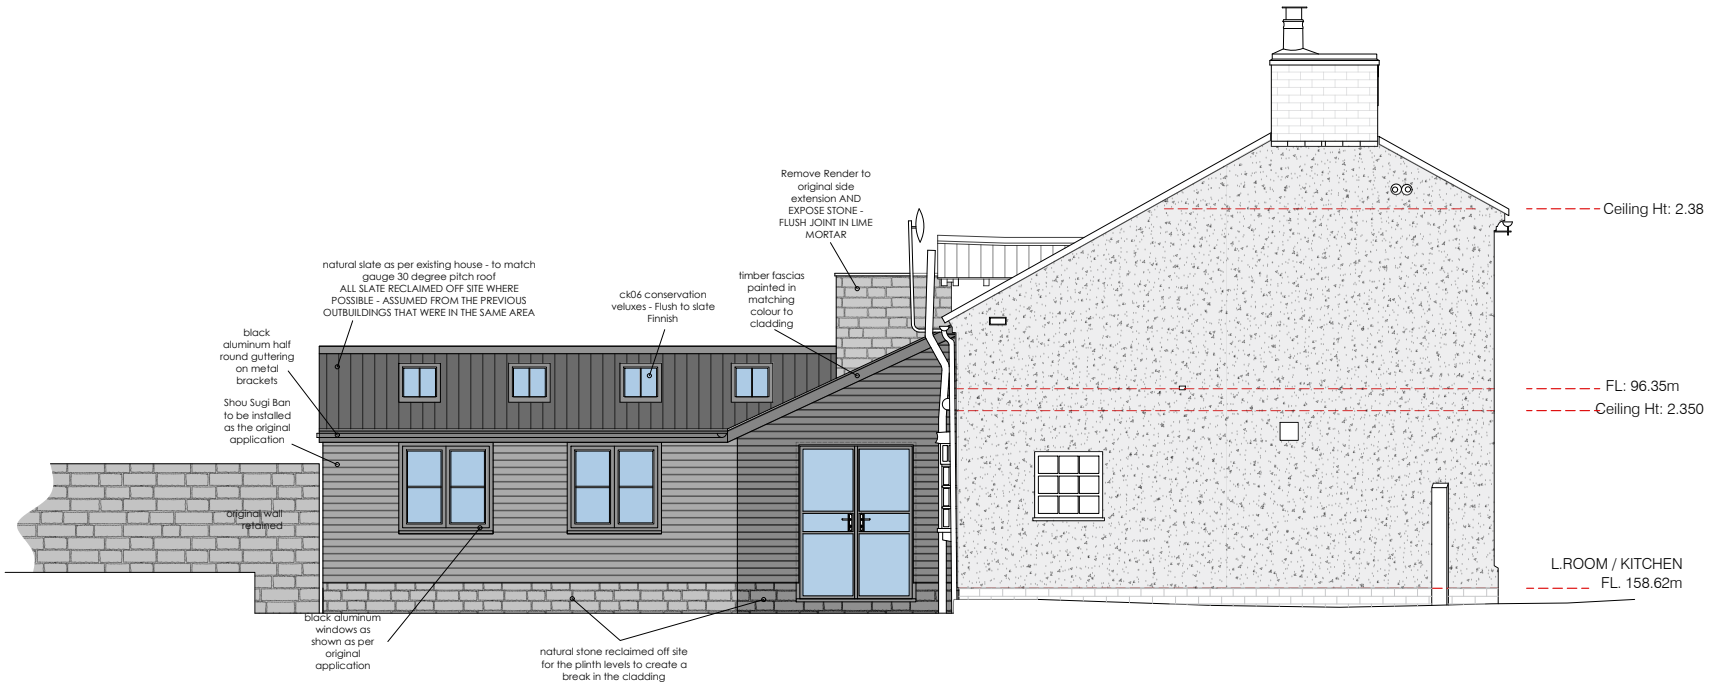


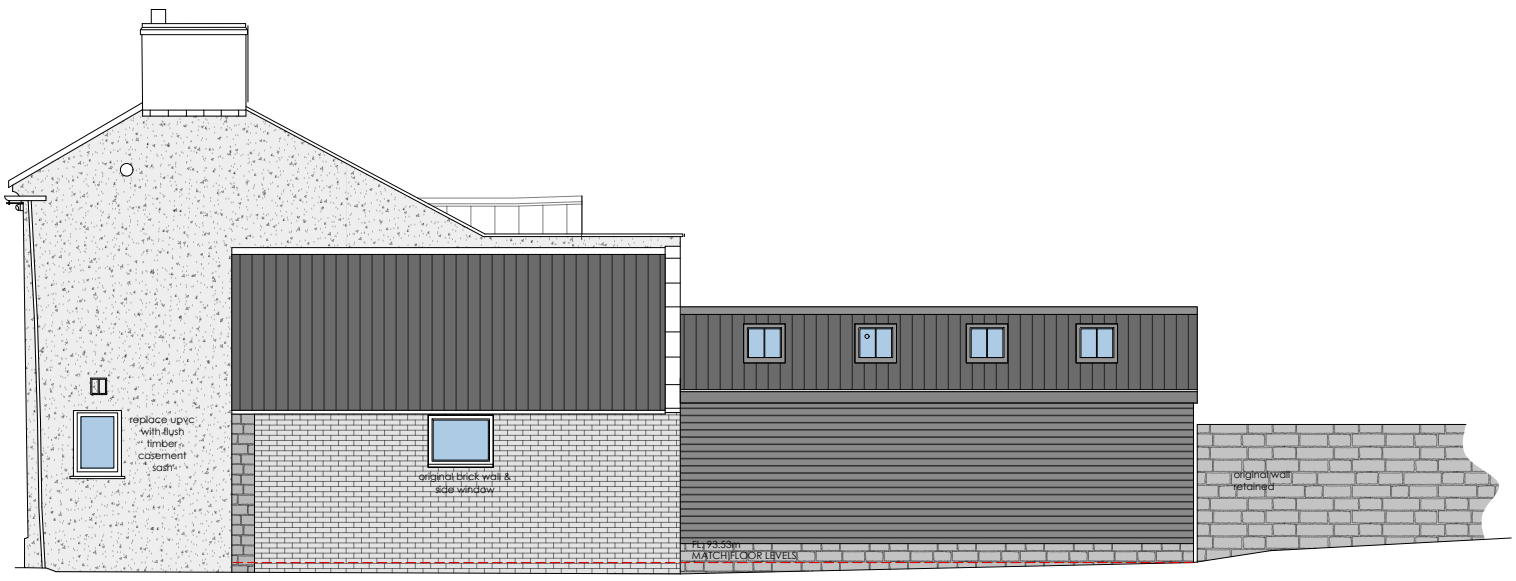





S.G ARCHITECTURAL DESIGN
Tel: 07817034426. sgarchitecturaldesign@gmail.com.
www.sgarchitecturaldesign.com

Sherbourne Mill House, Hillcliff lane, Turnditch

## 02 B - PROPOSED ELEVATIONS 1-100

| SG PROJECT NO. | PAPER SIZE | DRAWN BY |
|---|---|---|
| 224 | A3 | SG |
| REVISION | SCALE@ | |
| PLANNING | 1:50 | |

Drawing measurements shall not be obtained by scaling. Verify all dimensions prior to construction. Immediately report any discrepancies on this document to SG ARCHITECTURAL DESIGN.

| REV. | DESCRIPTION | DATE | BY | CHK'D |
|---|---|---|---|---|
| P1 | REV 4 FOLLOWING PW COMMENTS | 10-02-22 | SG | SG |