


Site Plan
Scale - 1:100

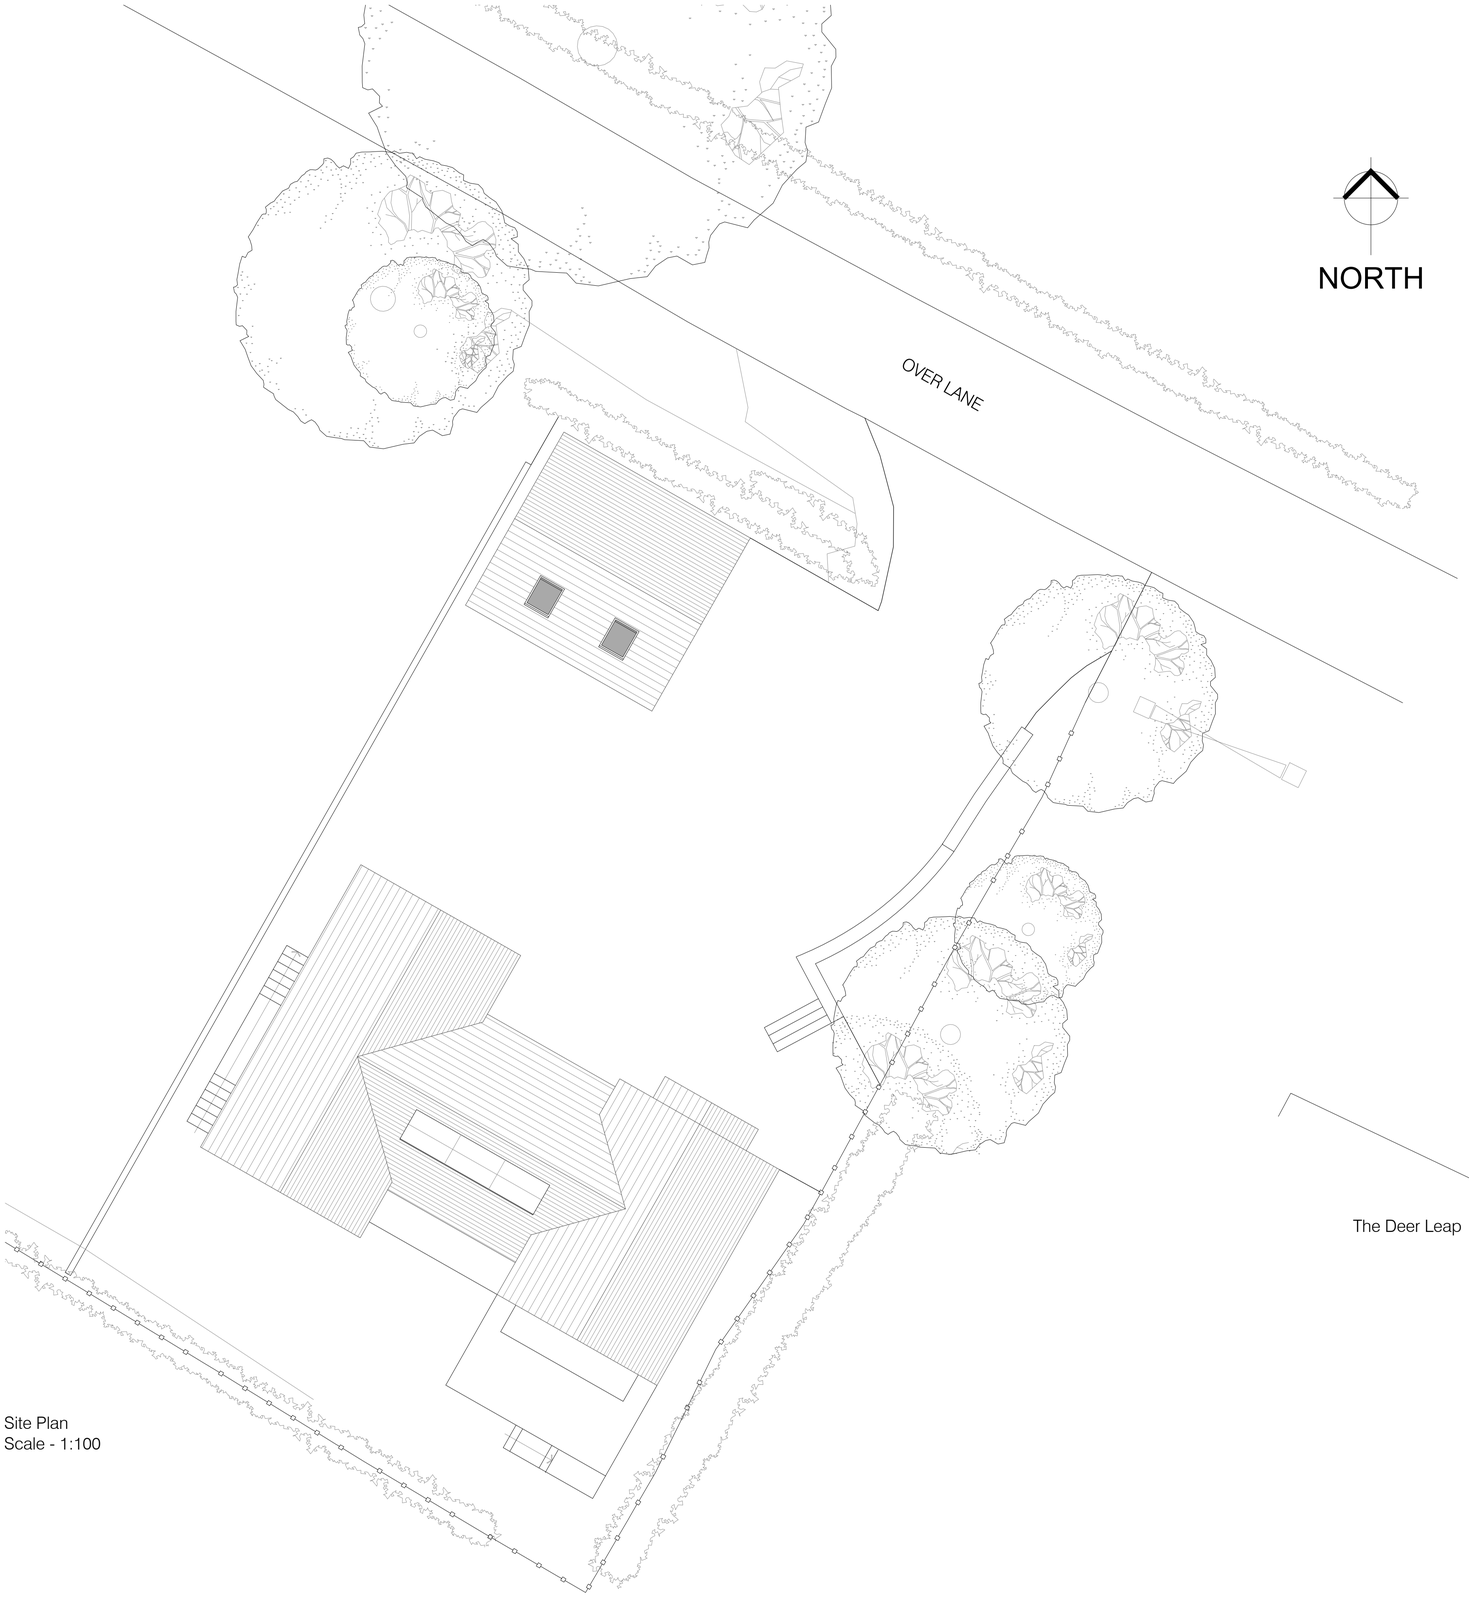

Block Plan
Scale - 1:500

Rev.	Description	Date	By	Chk'd
P3	Revised to planners comments	16-02-22	DF	MM
P2	Revised for planning	18-11-21	DF	MM
P1	Issued for planning	13-07-21	DF	MM

MATTHEW MONTAGUE ARCHITECTS
The Cheese Factory . Longford Lane . Longford . Ashbourne . Derbyshire . DE6 3DT
Tel: 01335 330510 . info@matthewmontague.co.uk . www.matthewmontague.co.uk

Over Lane
Hazelwood

Site plan

MMA PROJECT REF	SCALES	PAPER SIZE	DRAWN BY
2110	1:100	A1	DF

PROJECT	ORIGINATOR	ZONE	LEVEL	TYPE	ROLE	NUMBER
OLN	MMA	Z1	ZZ	DR	A	01001

STATUS	SUITABILITY DESCRIPTION
S0	WORK IN PROGRESS

REVISION	REVISION DESCRIPTION
P3	PRELIMINARY

This document is copyright of Matthew Montague Architects. If in doubt ASK. Drawing measurements shall not be obtained by scaling. Verify all dimensions prior to construction. Immediately report any discrepancies on this document to the Architect. This document shall be read in conjunction with associated models, specifications and related consultant's documents.