
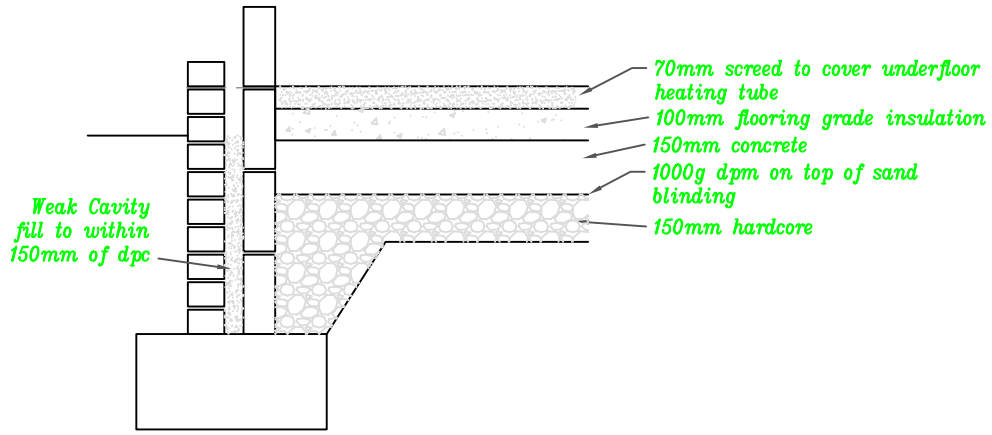


TYPICAL INSULATED FLOOR DETAIL

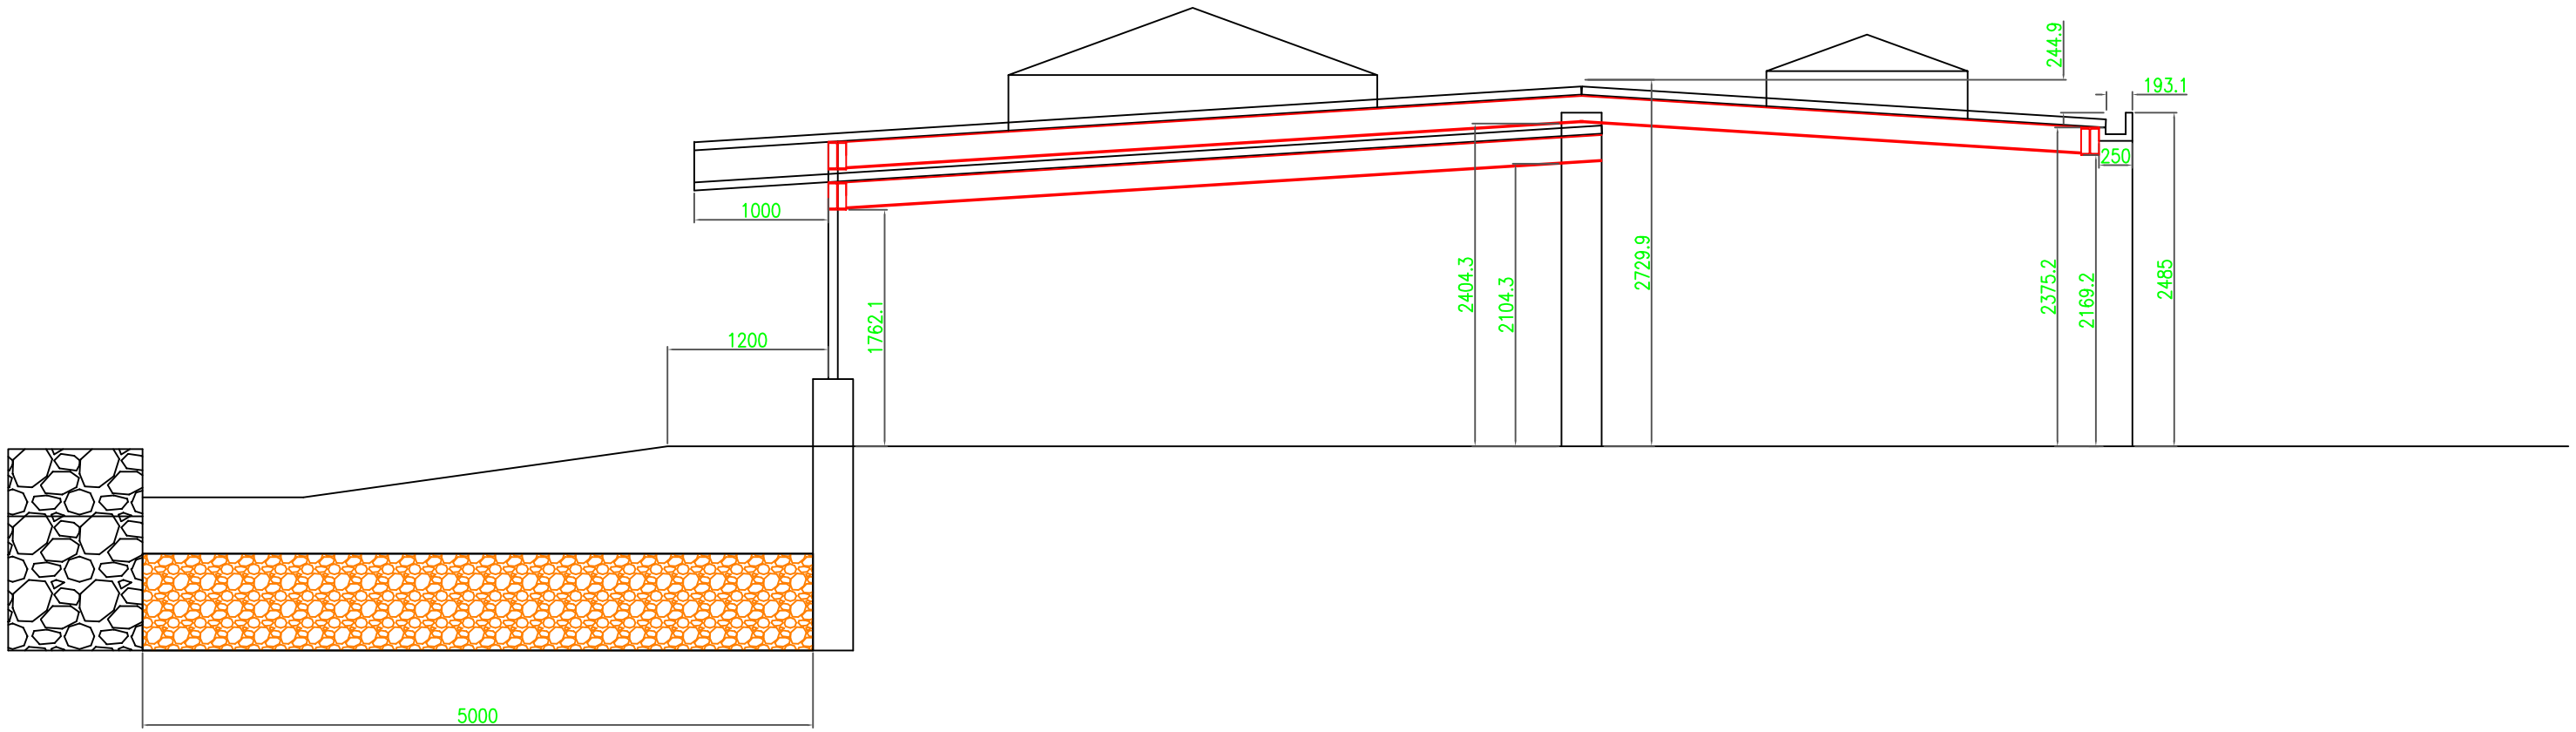

REV.	DATE	DESCRIPTION
-	-	-

THIRD ANGLE PROJ
DO NOT SCALE
IF IN DOUBT ASK

TITLE: NEW ROOF TO TEA ROOM AND SALON -

CLIENT: RACHEAL FALLOWS THE WHEEL INN

CONTRACT No.: -

DRAWN: TPB.
CHECKED:
DATE: 17:02:21
SCALE: 1:50 @ A3

METATRIM LTD
UNIT 2 JAMES W PROPERTIES LTD. WOOD STREET. BURTON ON TRENT. DE14 3AB
TEL. 01283 541702 FAX. 01283 548954

THIS DESIGN IS THE PROPERTY OF METATRIM LTD
AND MUST NOT BE REPRODUCED WITHOUT WRITTEN PERMISSION.

DRAWING No.: JRFWI01-03A