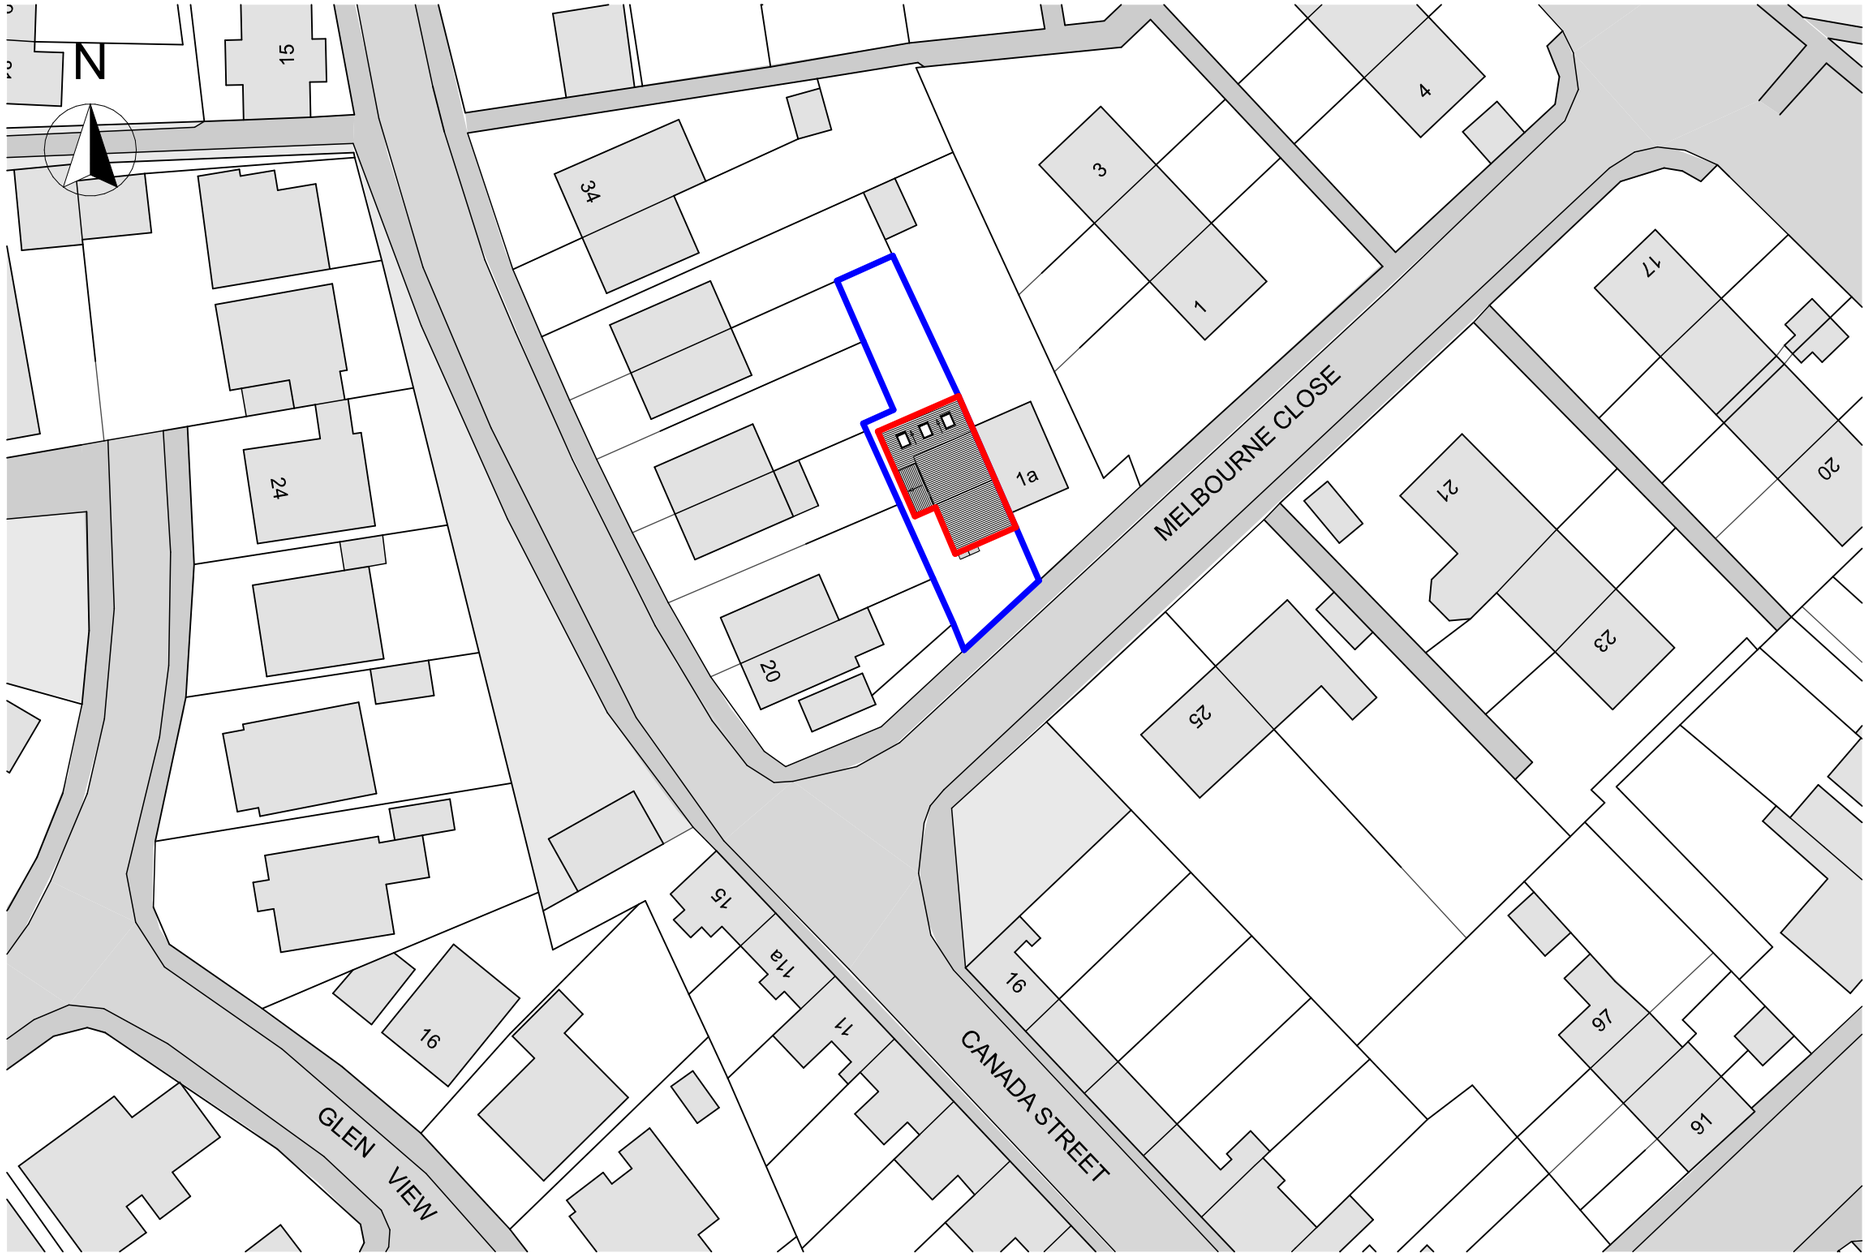

SITE BLOCK PLAN
1:500

Boundary Extents

Development Proposal Area

revision date description

IC ARCHITECTURE

Tel: +44(0)7989539101
Email : iancurran81@hotmail.com

- Do not scale from this drawing
- All dimensions to be checked on site by the Contractor
- And such dimensions to be their responsibility
- Report all drawing errors and omissions to the Architectural designer
- All dimensions in millimeters unless noted otherwise
- If in doubt ask

Client	JACKIE BLACKETT
job title	1a MELBOURNE CLOSE, BELPER
drawing title	SITE BLOCK PLAN
status	PLANNING
date	JANUARY 2022
scale	1:500
drawing number	MBC002
revision	