THE CONTRACTOR MUST VERIFY ALL DIMENSIONS ON SITE BEFORE MAKING SHOP DRAWINGS OR COMMENCING WORK OF ANY KIND.
NO DIMENSIONS TO BE SCALED FROM THIS DRAWING.

REV.	DATE	REVISION
-	-	-

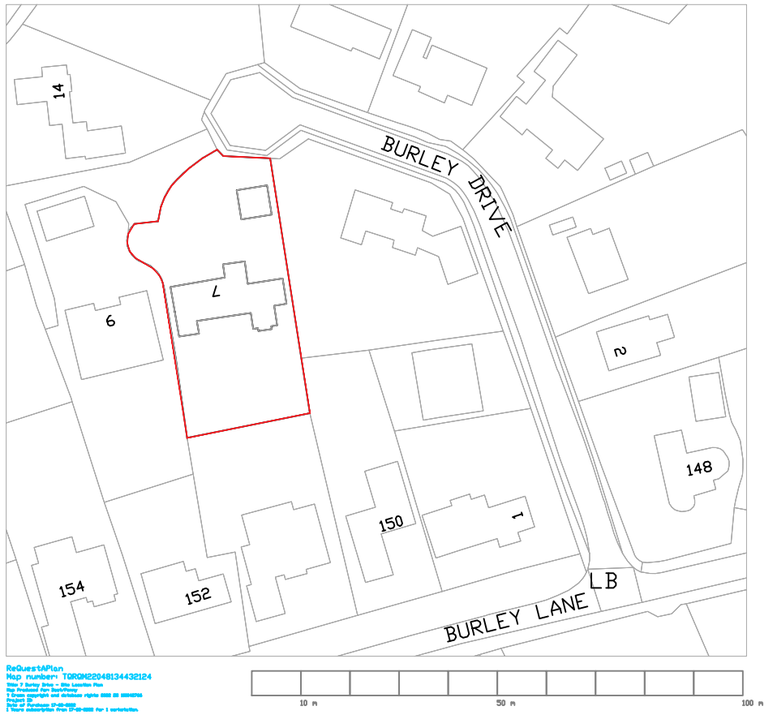

SCALE 1:1250 0m 10m 20m 50m 70m 100m

SCALE 1:1 0m 10mm 20mm 40mm 60mm 80mm

PLANNING

Ar

PROJECT:
7 Burley Drive
Quarndon
Derby

CLIENT:
Penny/Boot

DRAWING:
Site Location Plan

DRAWING No.: E20-11_SIT01

REV: -

SCALE: 1:1250 @A3

DRAWN: ar DATE: 17.02.22

CHECKED: DATE:

T:01543 323063 M:07830452312

E-mail: alistair@ar-architects.co.uk

COPYRIGHT EXISTS ON THE DESIGNS AND INFORMATION SHOWN ON THIS DRAWING