


Proposed Front Elevation (1:100)



Proposed Front Elevation from Top Lane (Obscured) (1:100)




Proposed Rear Elevation (1:100)

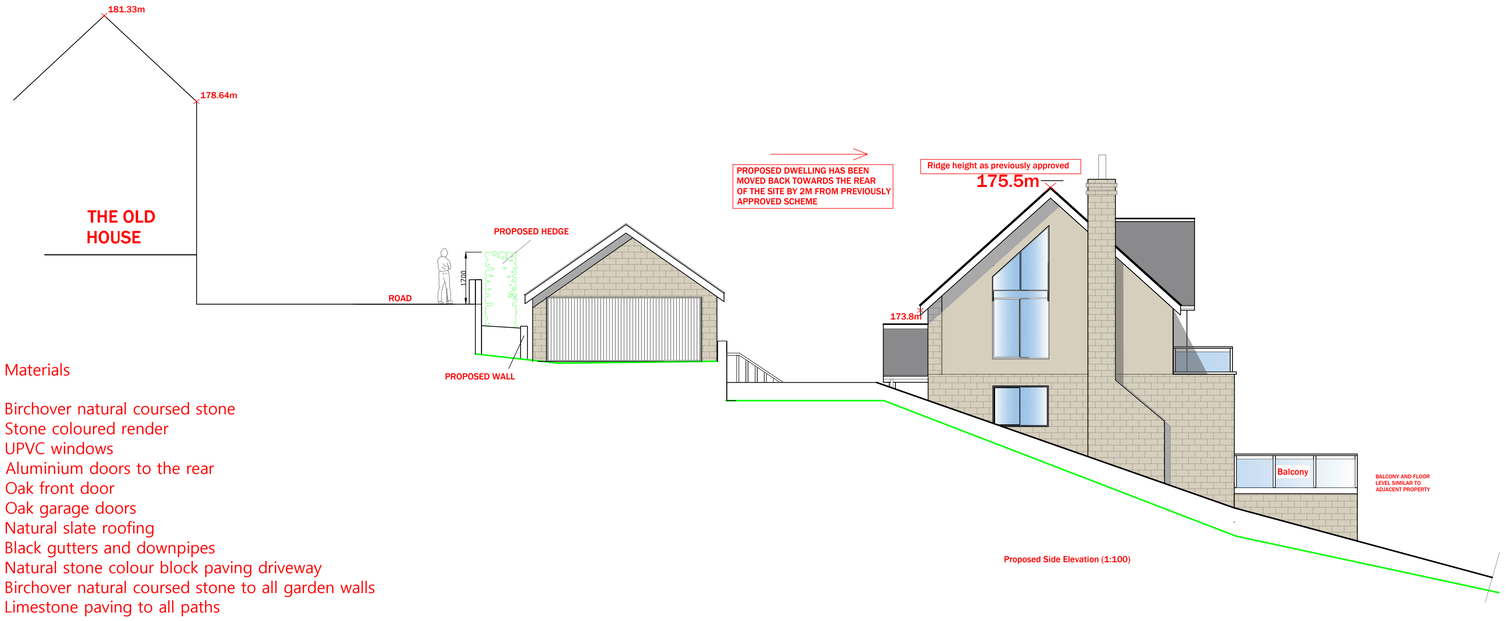


Proposed Side Elevation (1:100)

Materials

Birchover natural coursed stone
Stone coloured render
UPVC windows
Aluminium doors to the rear
Oak front door
Oak garage doors
Natural slate roofing
Black gutters and downpipes
Natural stone colour block paving driveway
Birchover natural coursed stone to all garden walls
Limestone paving to all paths

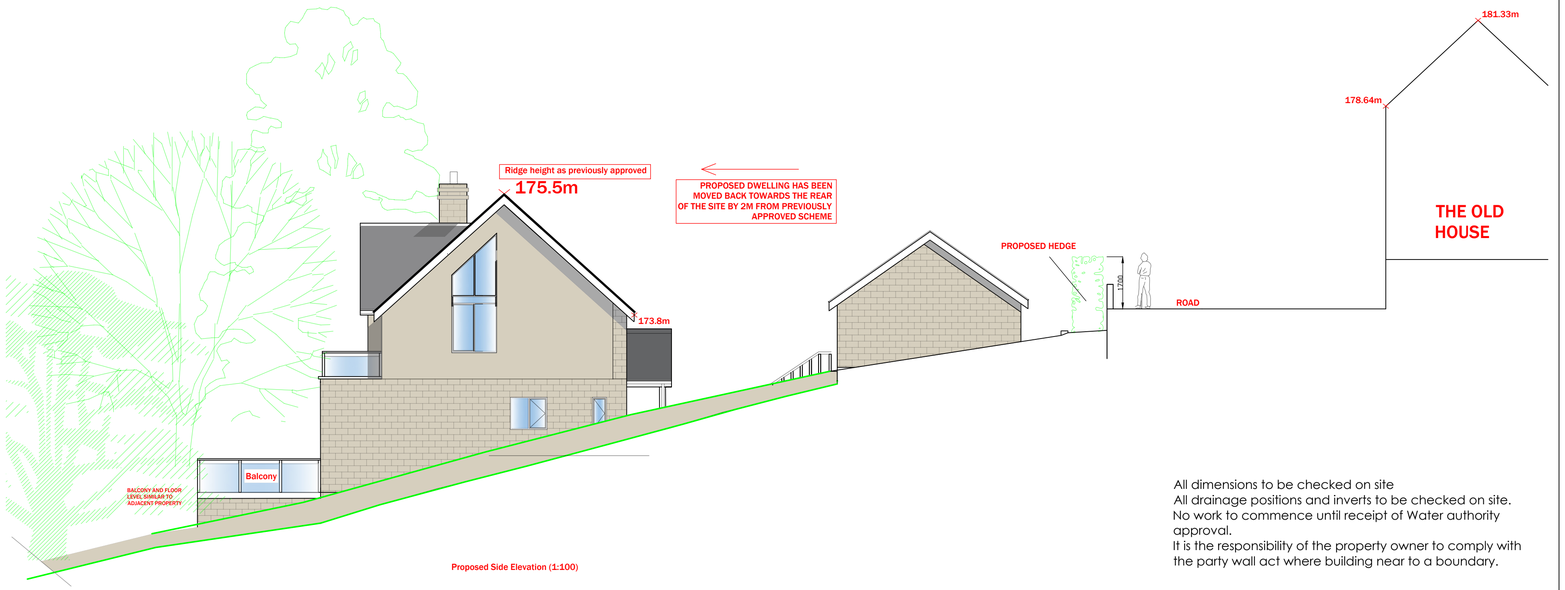

Proposed Side Elevation (1:100)

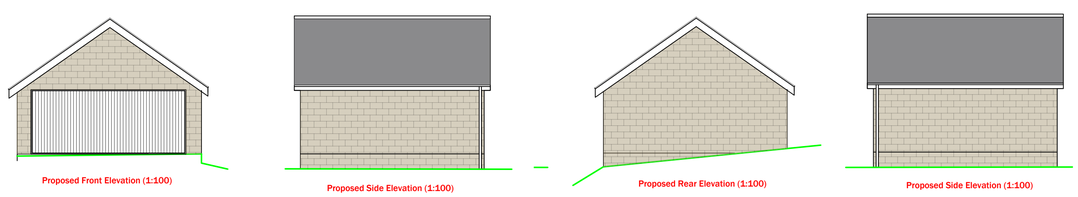

Proposed Front Elevation (1:100)

Proposed Side Elevation (1:100)

Proposed Rear Elevation (1:100)

Proposed Side Elevation (1:100)

All dimensions to be checked on site
All drainage positions and inverts to be checked on site.
No work to commence until receipt of Water authority approval.
It is the responsibility of the property owner to comply with the party wall act where building near to a boundary.

Revision	Date	Description	Drawn By

Architecture Ltd

Derby Office
2 Broomfield Cottages, Morley, Derby, DE7 6DN
T. 01332 830313
T. 0115 8320289

Nottingham
20 Fletchergate, Nottingham, NG1 2FZ
T. 01785 593026
M. 07974 438575

Stafford
79 Wilney Rd, Stafford ST17 0BP
E. Tim@b-d-s.co.uk
W. www.BDSARCHITECTURE.CO.UK

Project
Land at Top Lane, Whatstandwell

Drawn by	Date	Proposal	Project
Will North	23 July 21	New Build	1919TL 001 Rev F

Top Lane, Whatstandwell