KET PLA

Scale 1:50

0 1 2 3 4 5

S.G ARCHITECTURAL DESIGN
Tel: 07817034426. sgarchitecturaldesign@gmail.com.
www.sgarchitecturaldesign.com

40 Market Pl, Belper DE56 1FZ

07 - PROPOSED BLOCK PLAN - ELEVATIONS - A1

SG PROJECT NO.	PAPER SIZE	DRAWN BY
248	A1	SG
REVISION	SCALES	
PLANNING	1:50	

Drawing measurements shall not be obtained by scaling. Verify all dimensions prior to construction. Immediately report any discrepancies on this document to SG ARCHITECTURAL DESIGN.

REV.	DESCRIPTION	DATE	BY	CHK'D
P1	FINAL ISSUE	07-02-22	SG	SG
P2	FINAL ISSUE - WITH SASH WINDOW REPLACEMENTS	15-02-22	SG	SG

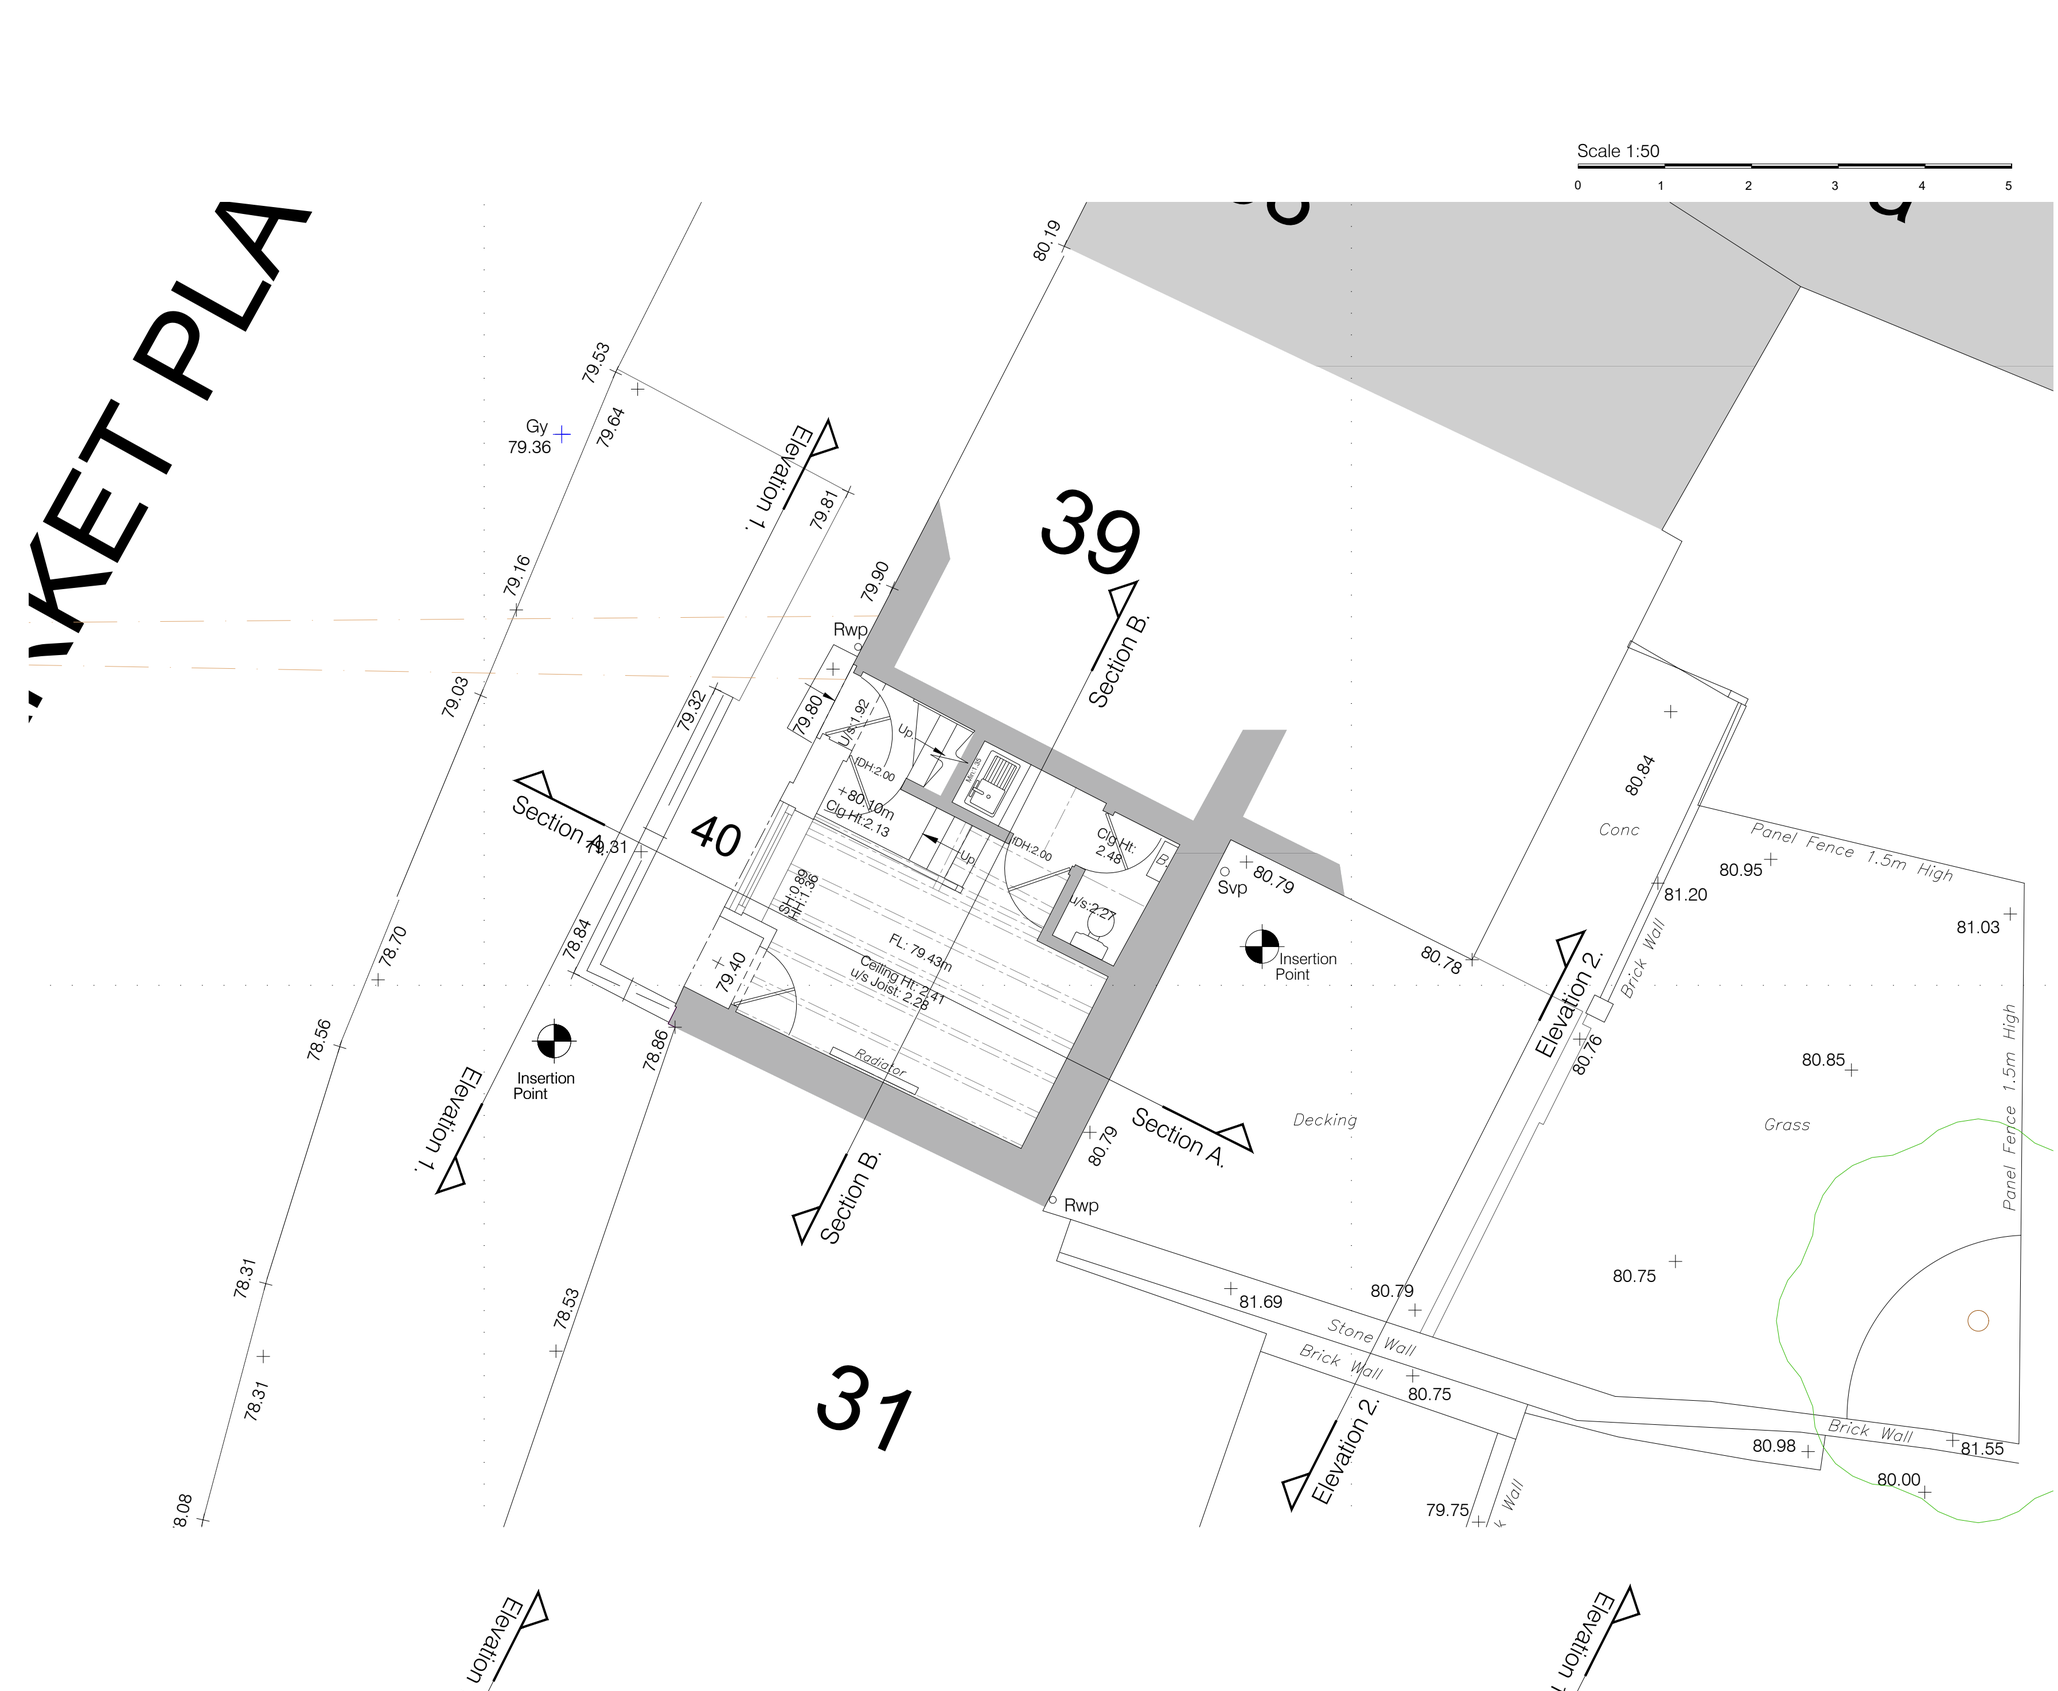

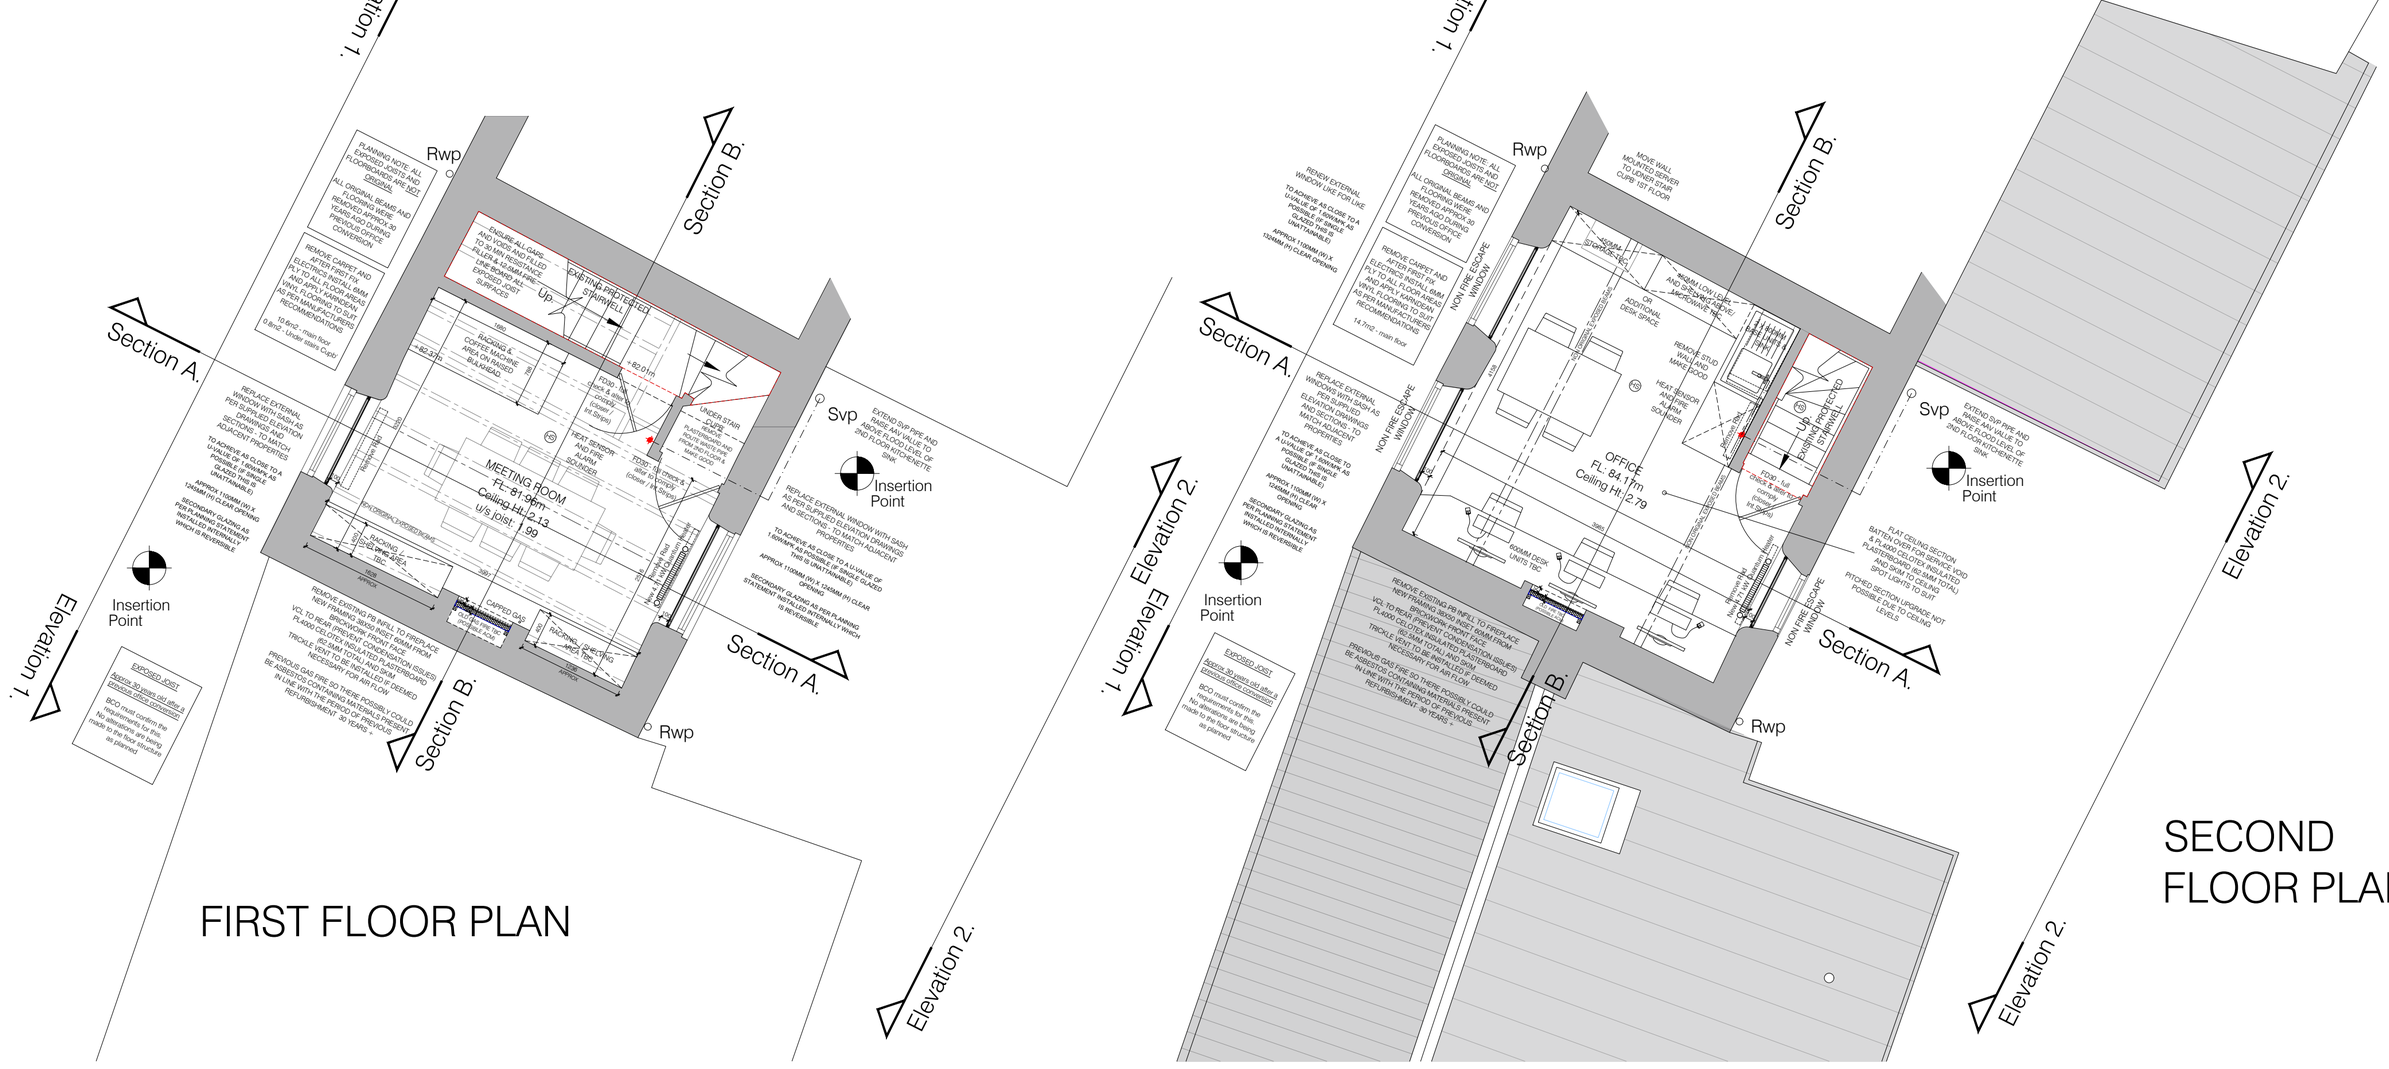

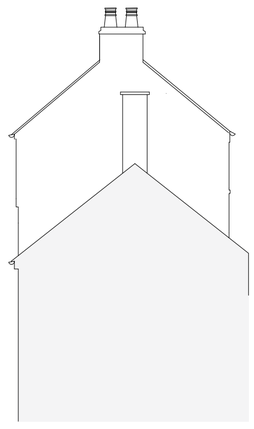

Datum: 75.00m.
RIGHT SIDE ELEVATION



Datum: 75.00m.
Elevation 1.

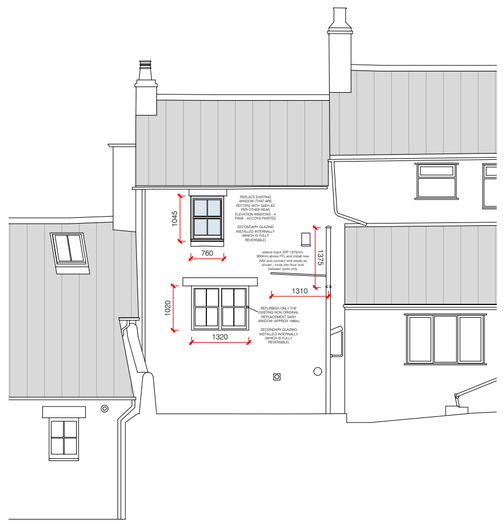

Datum: 75.00m.
Elevation 2.