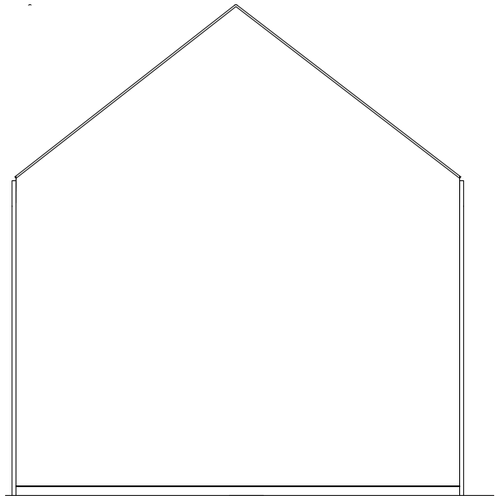

East Elevation

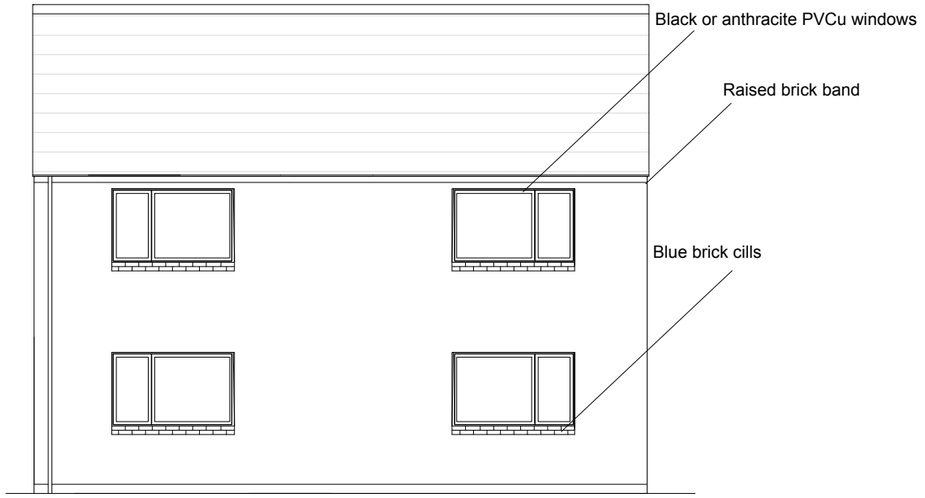

South Elevation

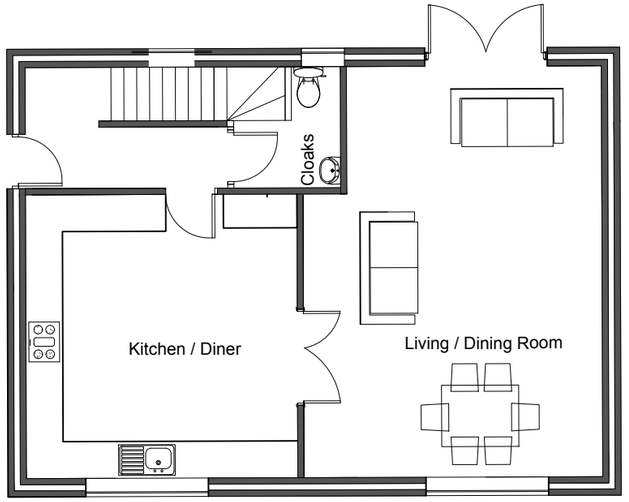

Ground Floor

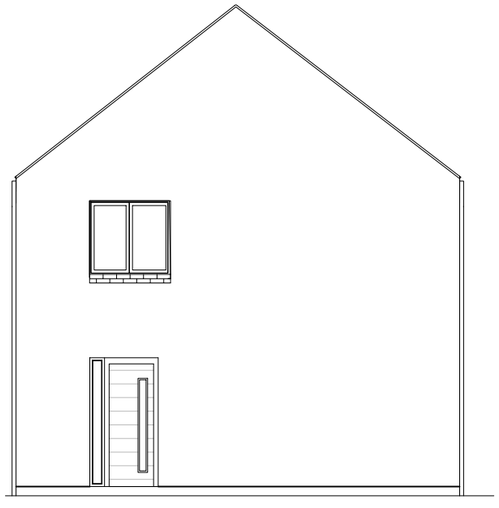

West Elevation

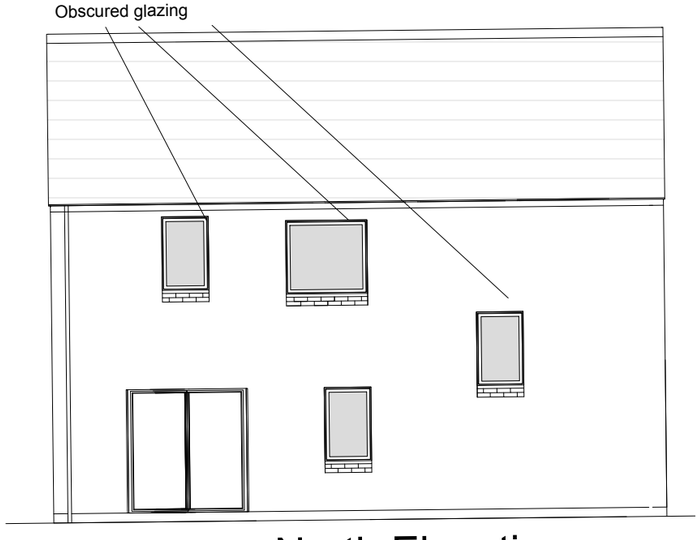

North Elevation

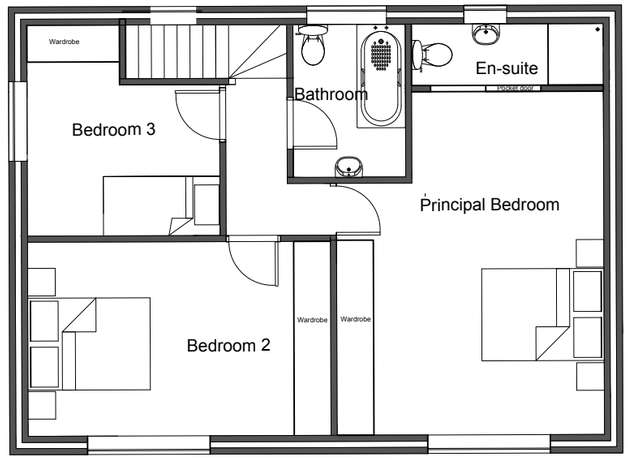

First Floor

Site Address:	Drawing Title:	Drawing No: 004
Lannd Off Greaves Street Ripley	Proposed Elevations and Floor Plans All measurements to be checked on site.	
Date: February 2022	Scale: 1:100	JF Planning 45 Bakehouse Lane Ockbrook Derby DE72 3RH