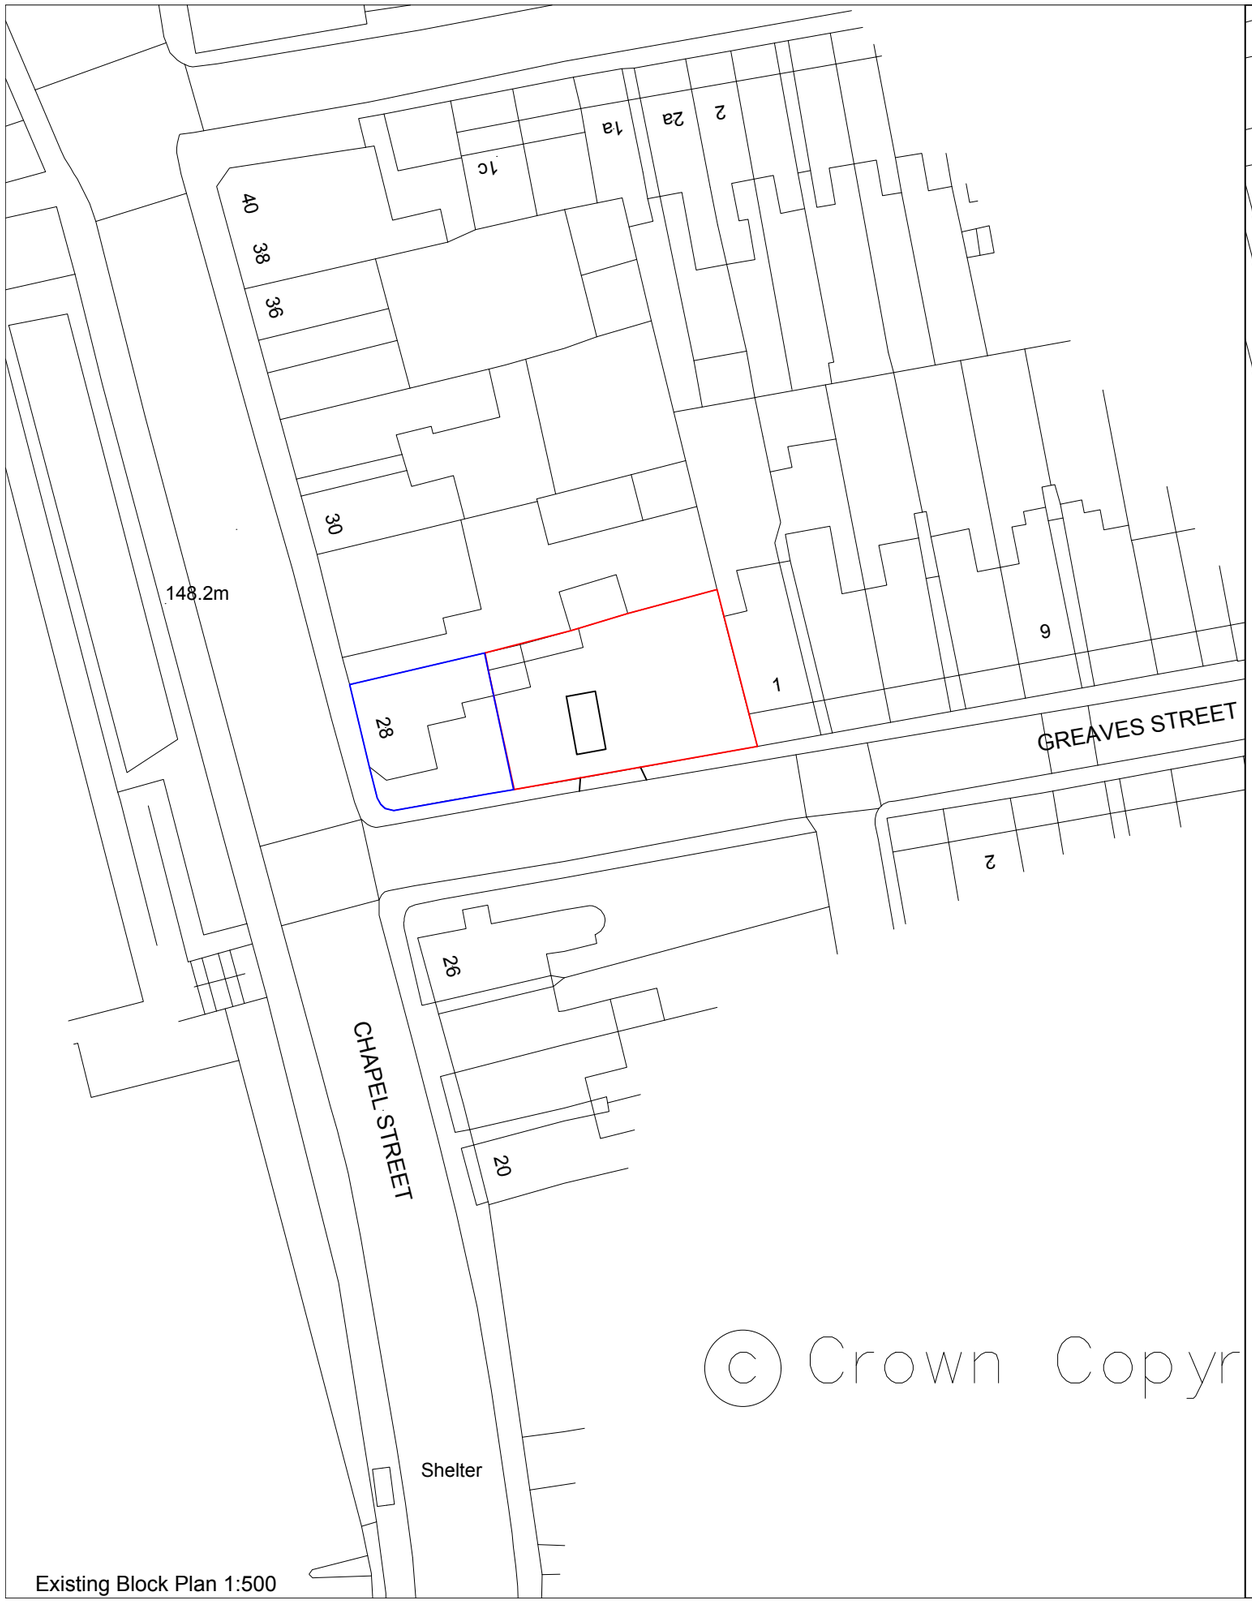

Existing Block Plan 1:500

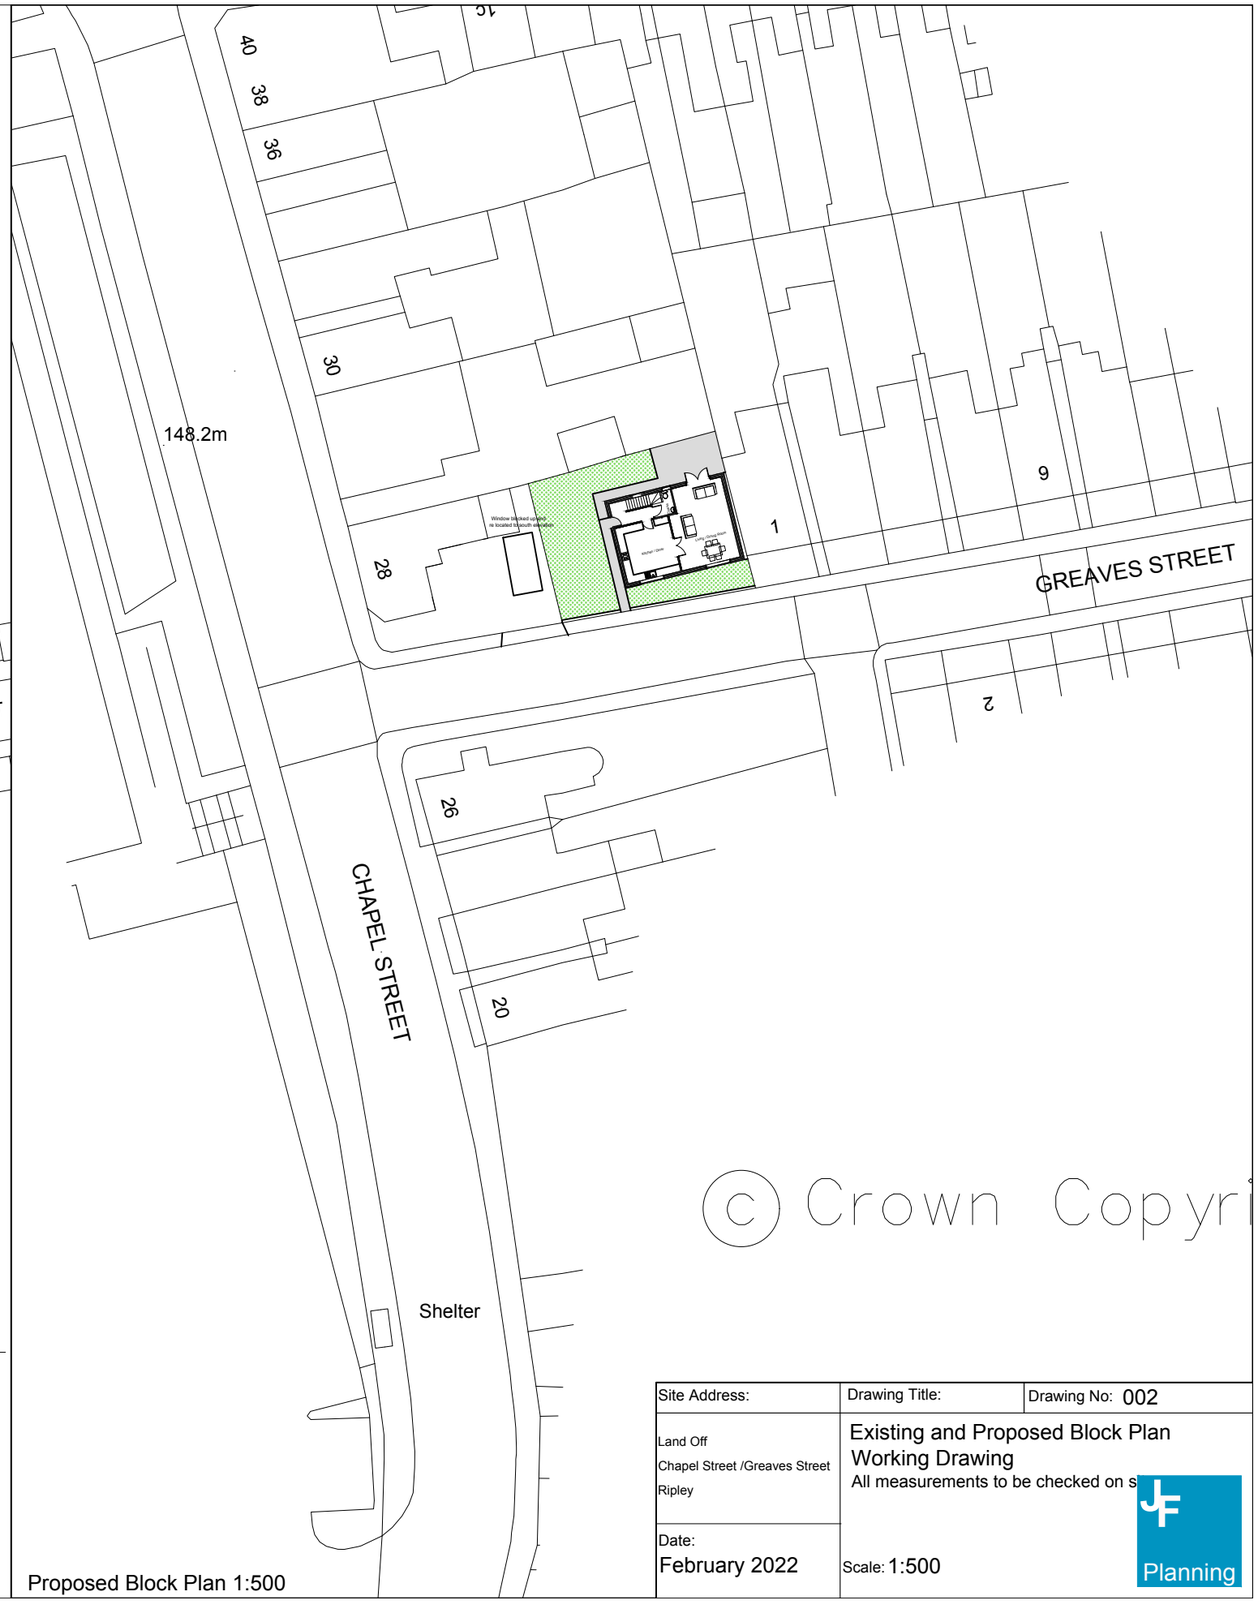

Proposed Block Plan 1:500

Site Address:	Drawing Title:	Drawing No: 002
Land Off Chapel Street /Greaves Street Ripley	Existing and Proposed Block Plan Working Drawing All measurements to be checked on s	
Date: February 2022	Scale: 1:500	JF Planning