DO NOT SCALE - Use only written dimensions. All dimension must be verified prior to the works being put into hand and any discrepancies reported to the originator.

This drawing is copyright and shall not be reproduced not used for any other purpose without the written permission of Parker Liddle Architecture.

This drawing must be read in conjunction with all other related drawings and it is the contractors responsibility to ensure full compliance with the Building Regulations.

Drawing to be used only as described in the drawing status below

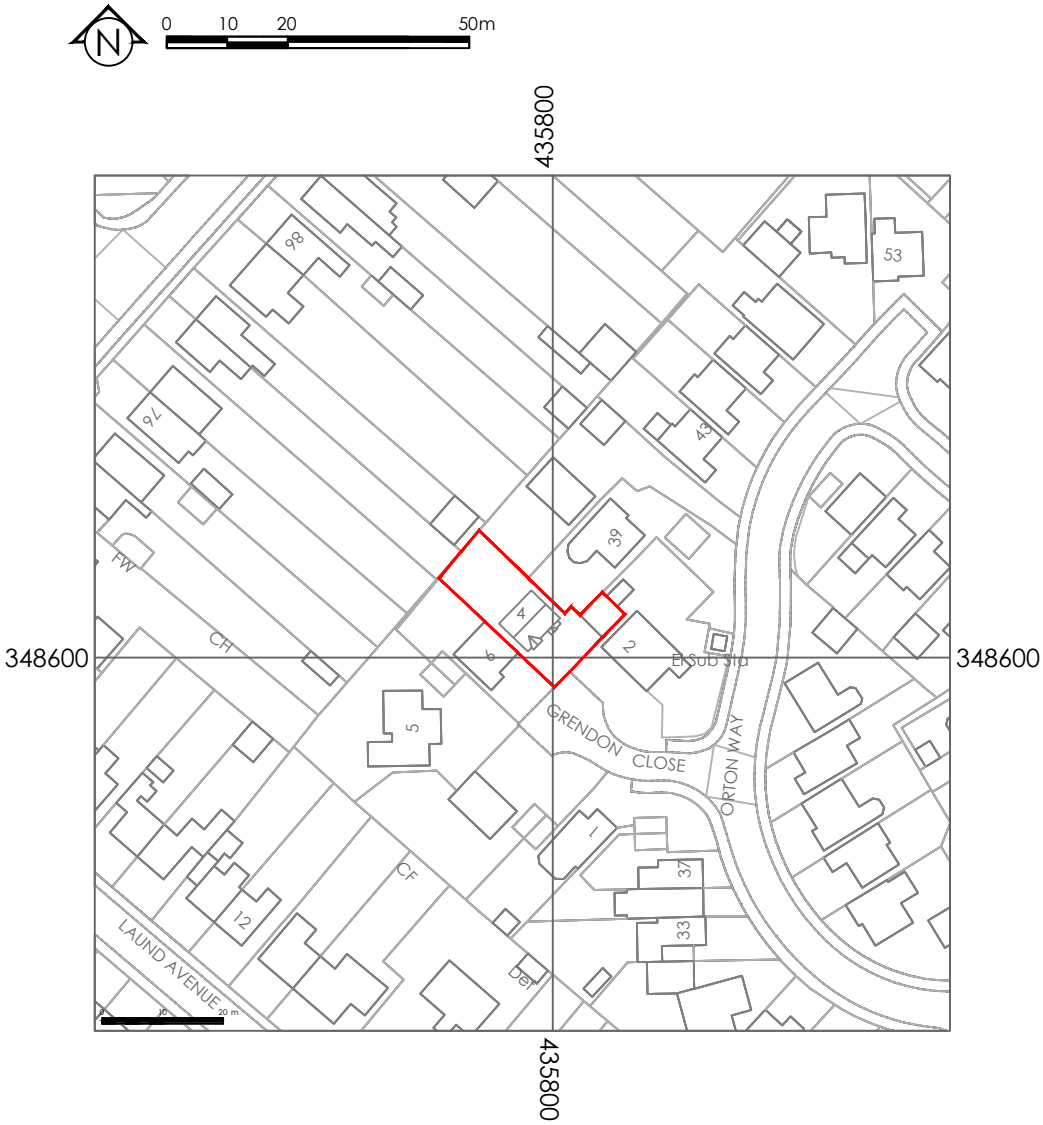

LOCATION PLAN 1:1250 @ A4

© Crown Copyright and database rights 2021 OS 100047474.

DWG NO: 1043-06 REVISION: -	TITLE: Single Storey Rear Extension Site Location Plan		STATUS: FEASIBILITY
CLIENT: Booth			PARKER LIDDLE ARCHITECTURE 1 HERITAGE BUSINESS CENTRE DERBY ROAD, BELPER, DE56 1SW Tel: 01773 292009
PROJECT: 4 Grendon Close, Belper, Derby, DE56 1UE	DRAWN BY: KB	DATE: 16.02.22	
	SCALE: 1:1250	PAPER SIZE: A4	plarchitecture.co.uk / mail@plarchitecture.co.uk