
Proposed Garage, Workshop and Hobby Room, Stable Blocks and Horse Walker
at Mill House Farm, Derby Road, Lower Kilburn, Belper, Derbyshire, DE56 0NG

Drwg No - CHR/101/01A

Scale 1:500 - A4

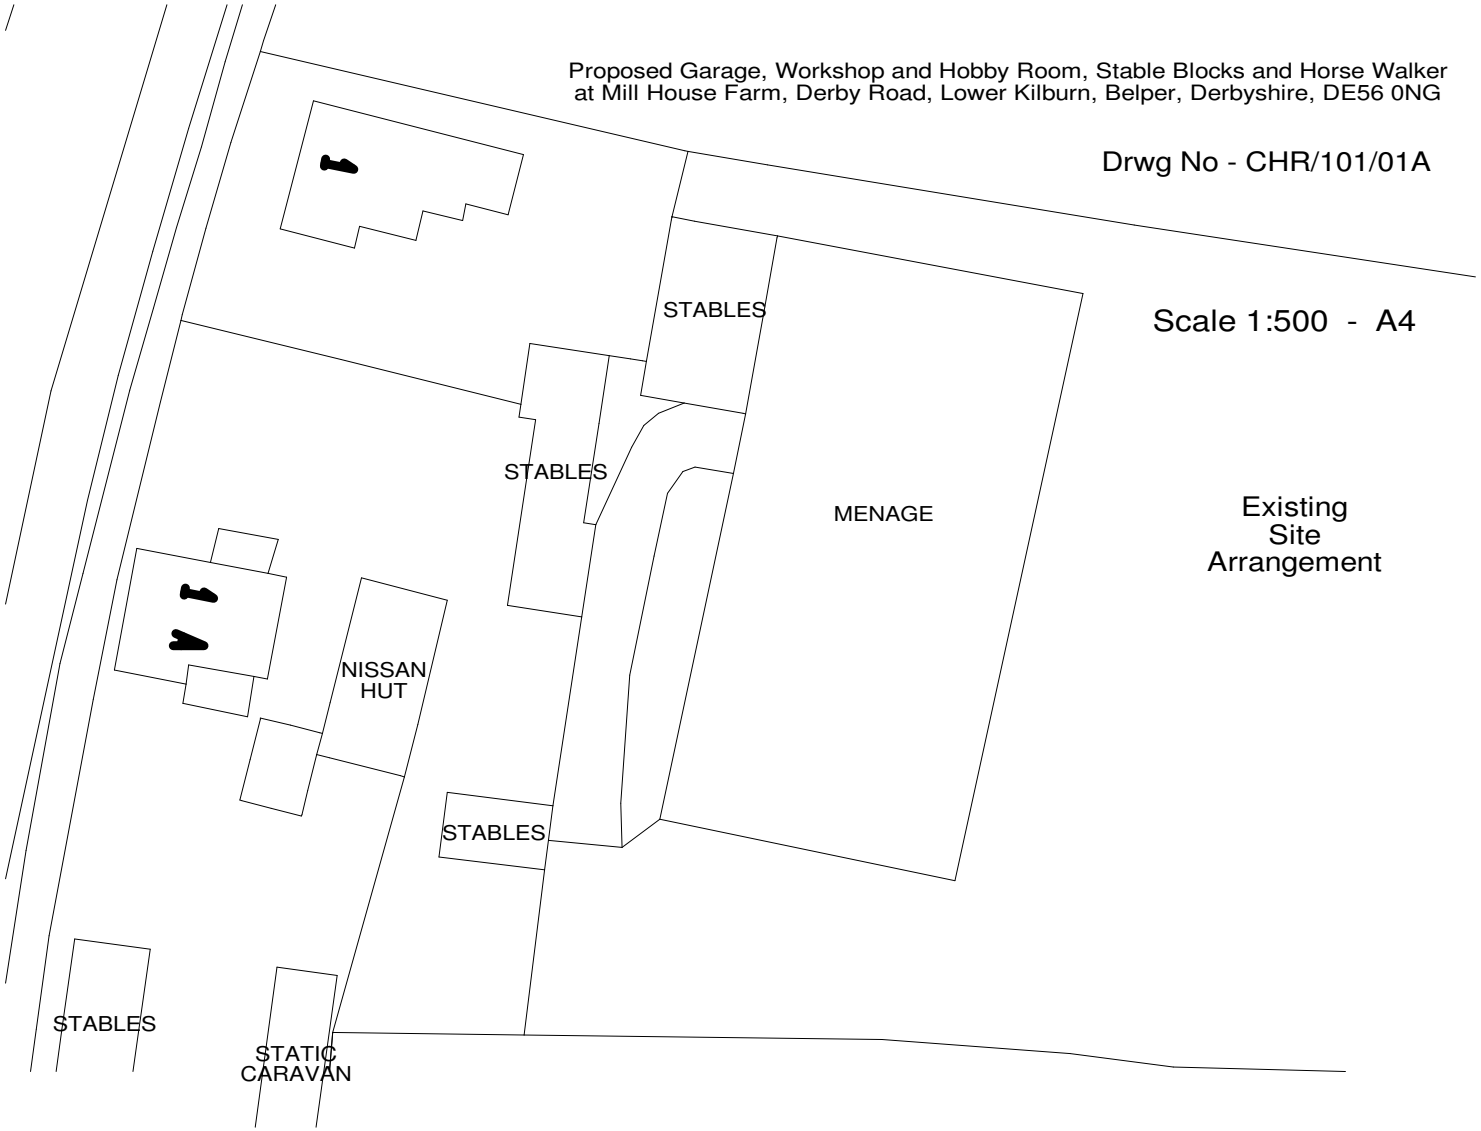

Existing
Site
Arrangement