


REAR ELEVATION

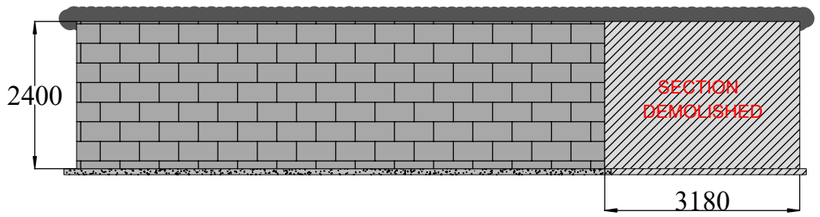


LEFT SIDE ELEVATION

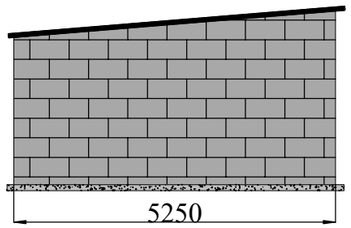


FRONT ELEVATION

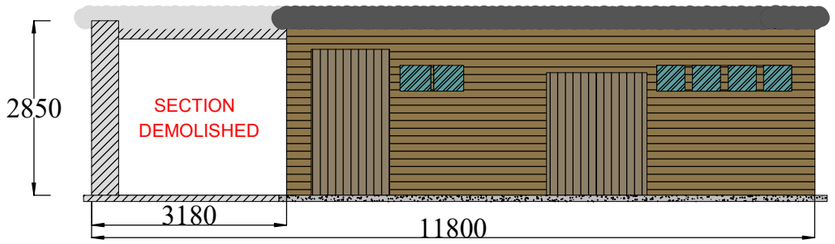

RIGHT SIDE ELEVATION

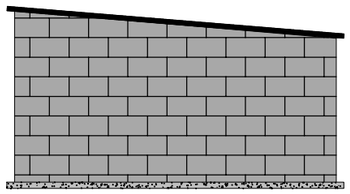

FLOORPLAN

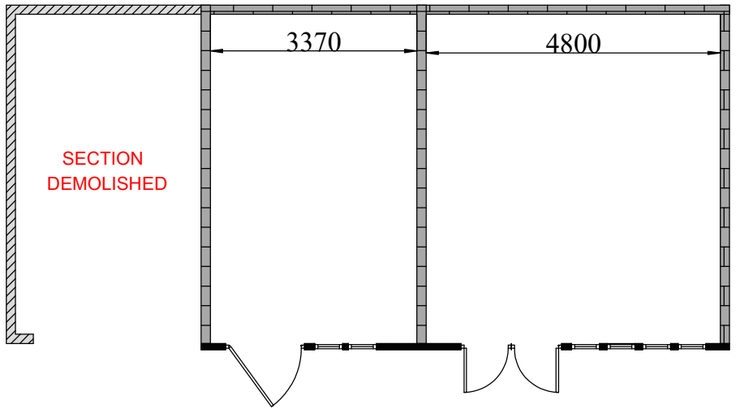

MATERIAL FINISH:-

WALLS:- CONCRETE BLOCK TO SIDES & REAR.

TREATED T&G BOARD TO FRONT WALL.

ROOF:- CORRUGATED SHEET

APPLICATION AVA/2022/0123	Shuckstone Lodge, Shuckstone Lane Tansley, Matlock, DE4 5GT			
	TITLE: SHED SECTION DEMOLISHED			
DATE: 19/02/2022	SIZE: A3	CAGE CODE:	DWG NO: DRG022206	REV: A
DRAWN: J.Turner	SCALE: 1:100		SHEET: 6 of 7	