
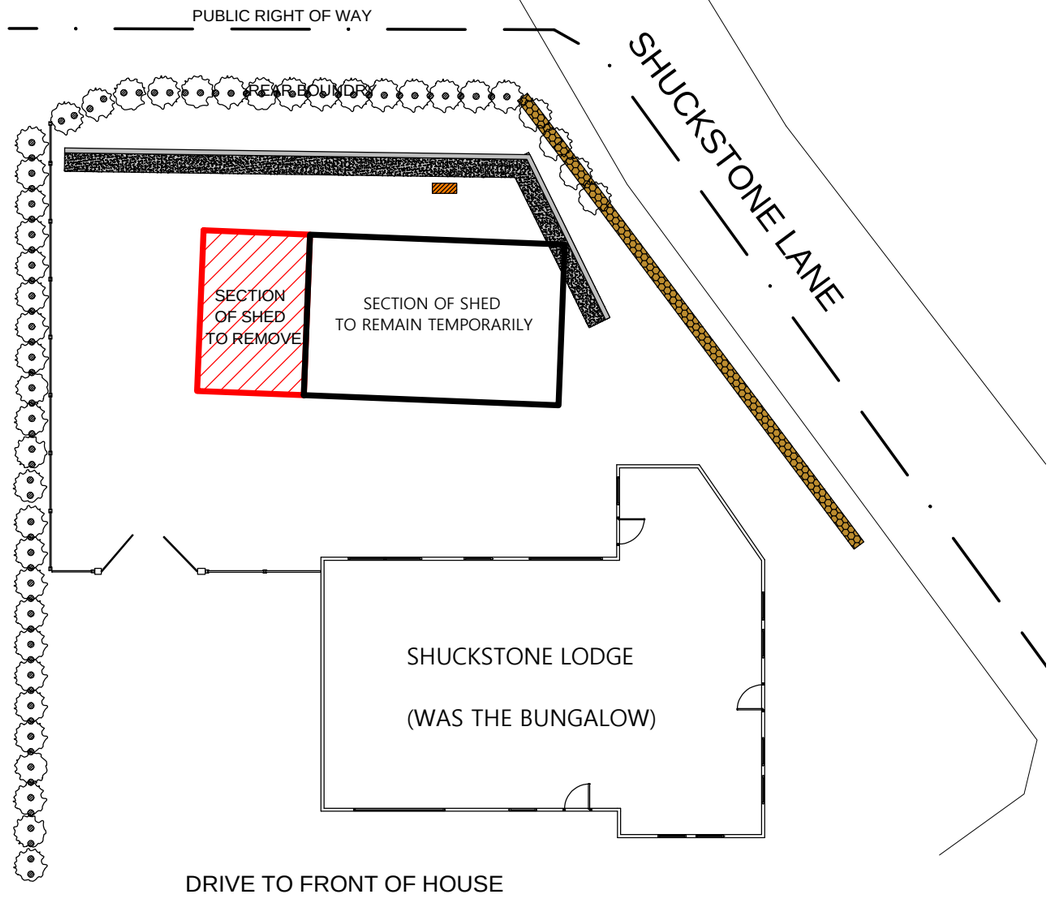


EXISTING

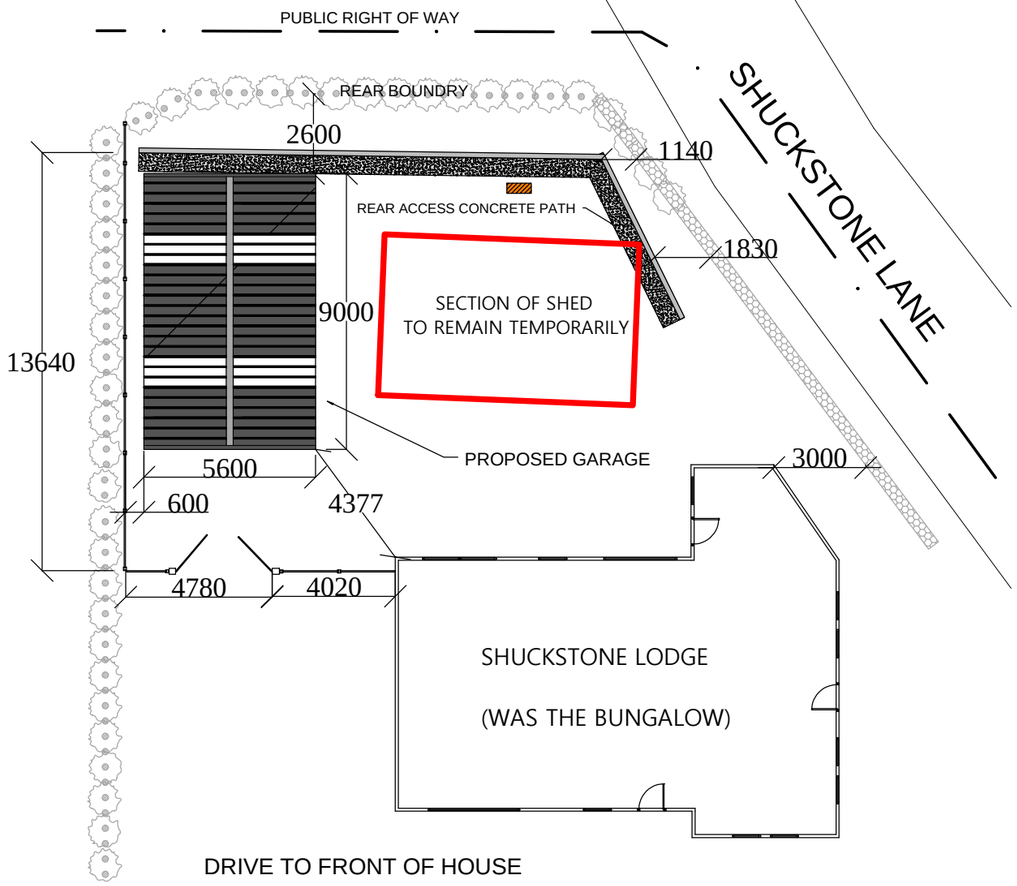

PROPOSED

APPLICATION AVA/2022/0123	Shuckstone Lodge, Shuckstone Lane Tansley, Matlock, DE4 5GT				
	TITLE: GARAGE LOCATION				
DATE: 14/02/2022	SIZE: A3	CAGE CODE:	DWG NO: DRG022202		REV: B
DRAWN: J.Turner	SCALE: 1:200		SHEET: 2 of 7		