S.G ARCHITECTURAL DESIGN
Tel: 07817034426. sgarchitecturaldesign@gmail.com.
www.sgarchitecturaldesign.com

40 Market Pl, Belper DE56 1FZ

01 - EXISTING BLOCK PLAN - ELEVATIONS - A1

SG PROJECT NO	PAPER SIZE	DRAWN BY
248	A1	SG
REVISION	SCALES	
PLANNING	1:100	

Drawing measurements shall not be obtained by scaling. Verify all dimensions prior to construction. Immediately report any discrepancies on this document to SG ARCHITECTURAL DESIGN.

REV.	DESCRIPTION	DATE	BY	CHK'D
P1	FINAL ISSUE	15/2/2022	SG	SG

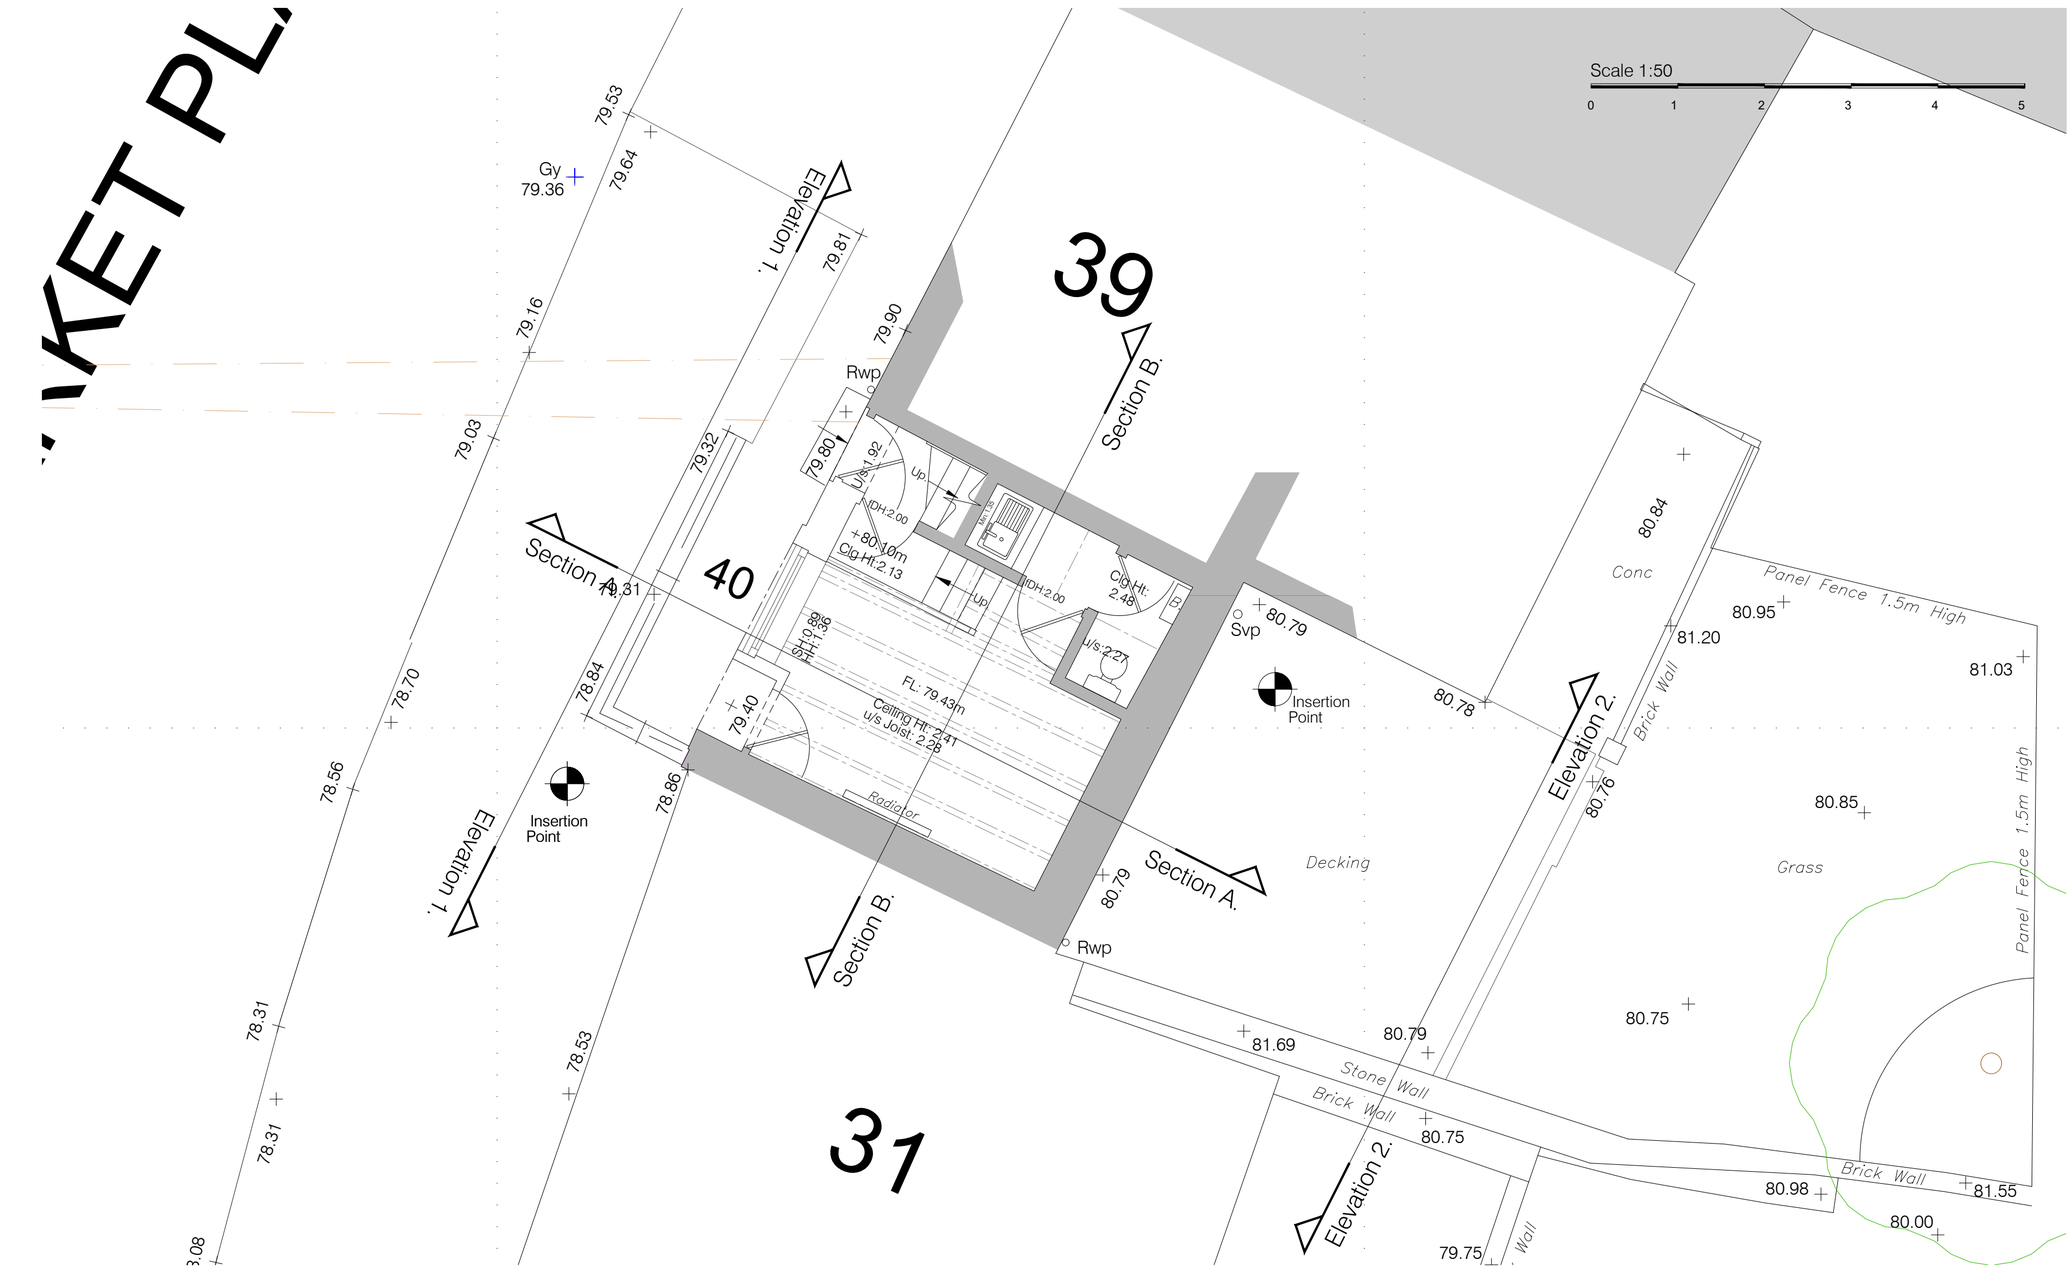

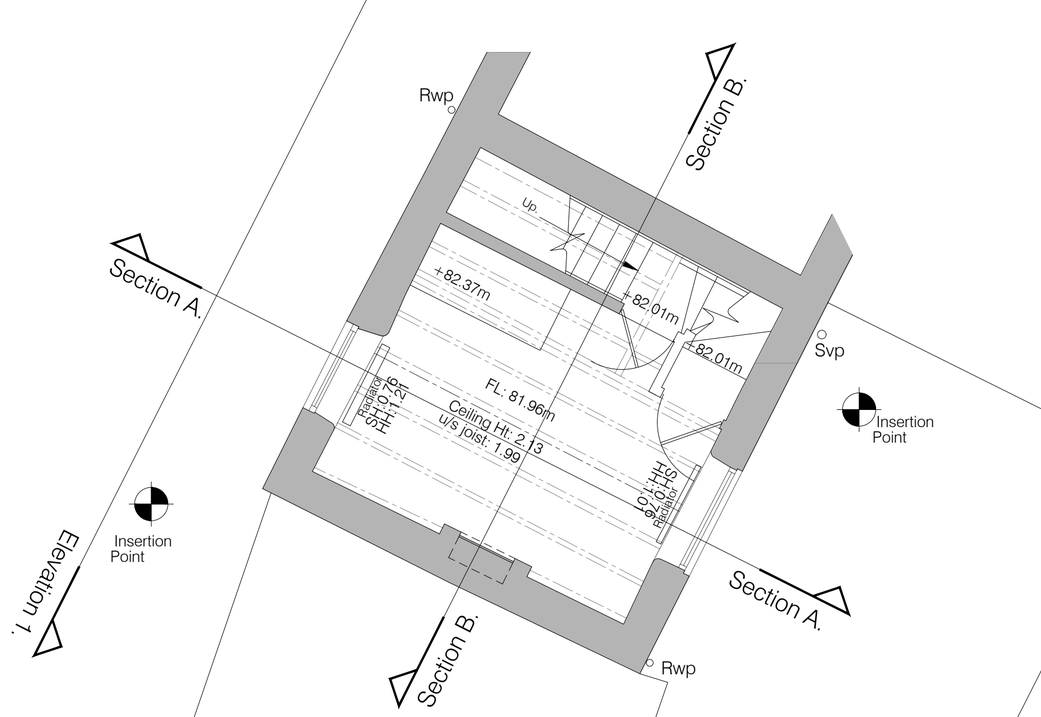

FIRST FLOOR PLAN

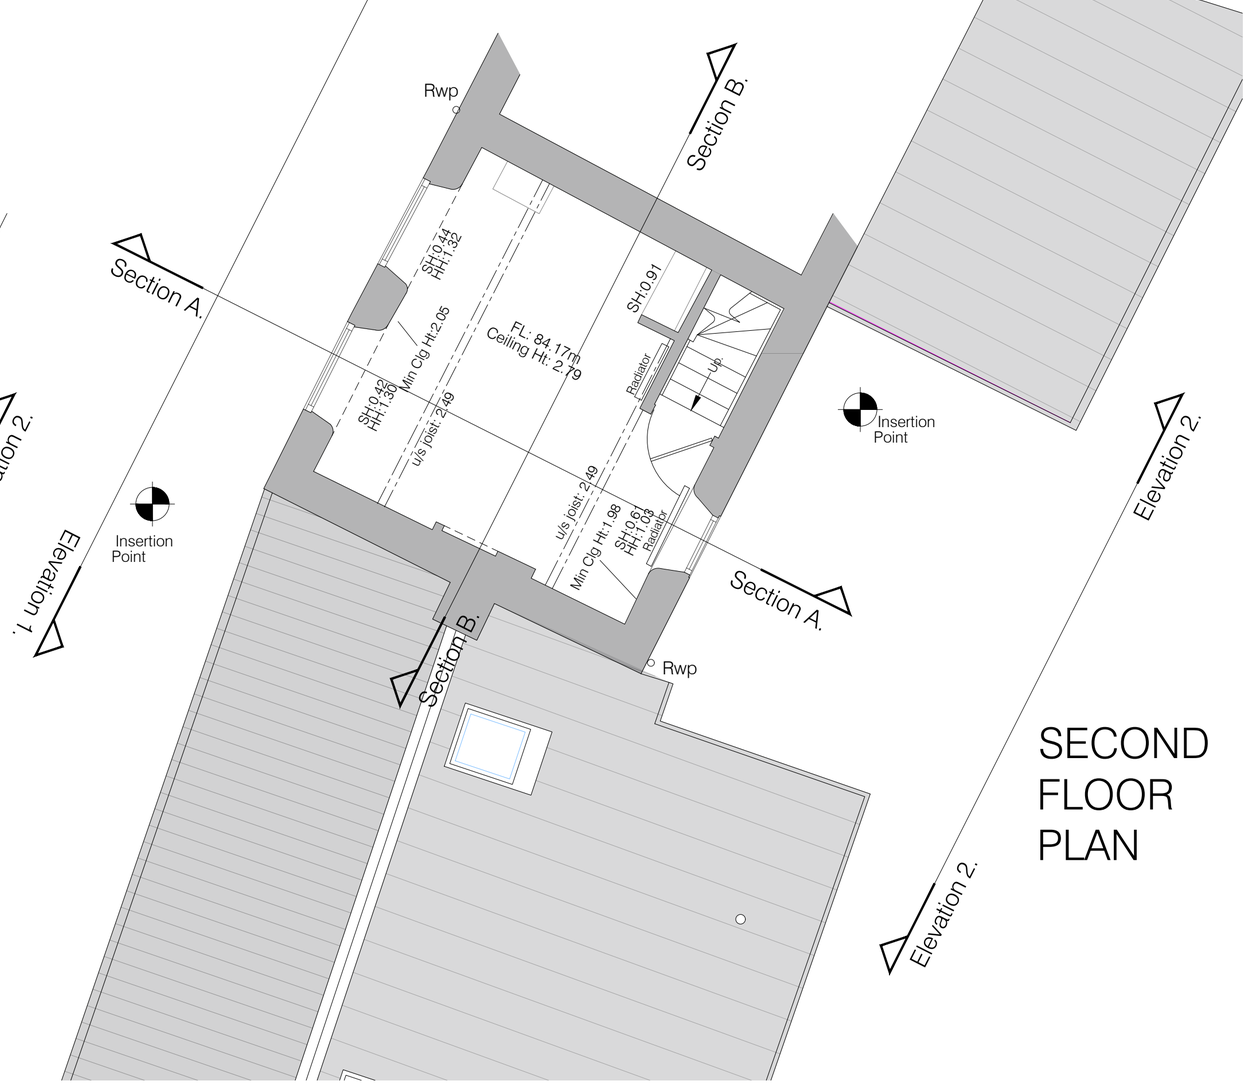

SECOND FLOOR PLAN

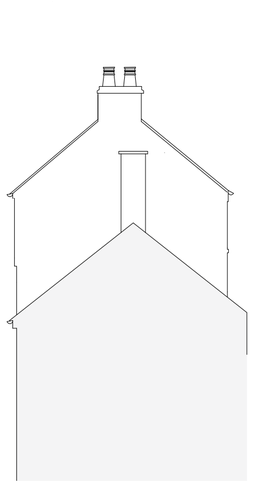

Datum: 75.00m.
RIGHT SIDE ELEVATION



Datum: 75.00m.
Elevation 1.

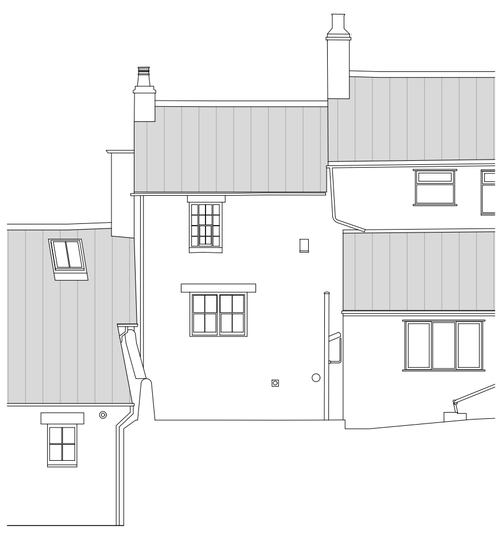

Datum: 75.00m.
Elevation 2.

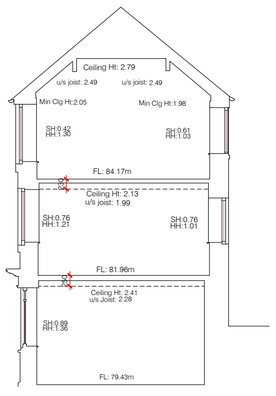

Datum: 75.00m.
Section A.

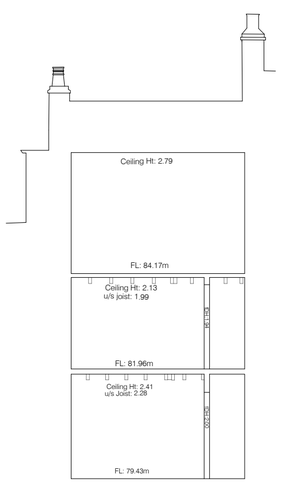

Datum: 75.00m.
Section B.