S.G ARCHITECTURAL DESIGN
Tel: 07817034426. sgarchitecturaldesign@gmail.com.
www.sgarchitecturaldesign.com

40 Market Pl, Belper DE56 1FZ

04 - EXISTING SECTIONS

SG PROJECT NO:	PAPER SIZE	DRAWN BY
248	A3	SG
REVISION:	SCALES: 1:50	
PLANNING		

Drawing measurements shall not be obtained by scaling. Verify all dimensions prior to construction. Immediately report any discrepancies on this document to SG ARCHITECTURAL DESIGN.

REV.	DESCRIPTION	DATE	BY	CHK'D
P1	FINAL ISSUE	15-02-22	SG	SG

Scale 1:50

0 1 2 3 4 5

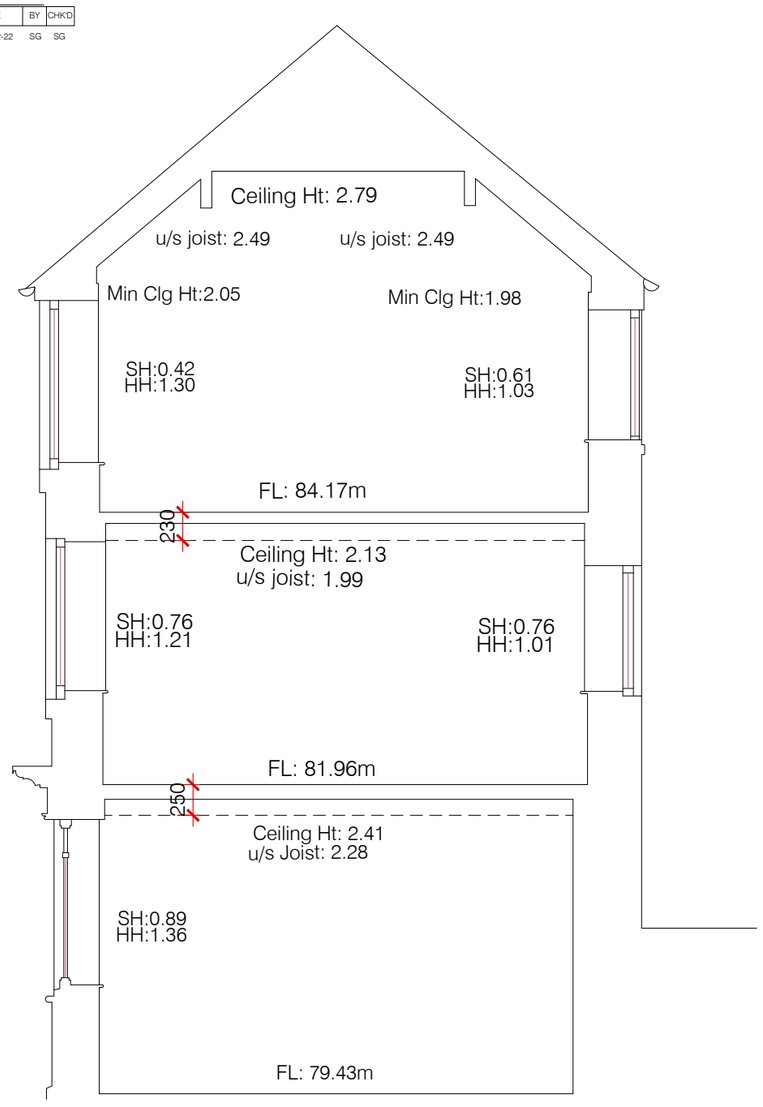

Section A.

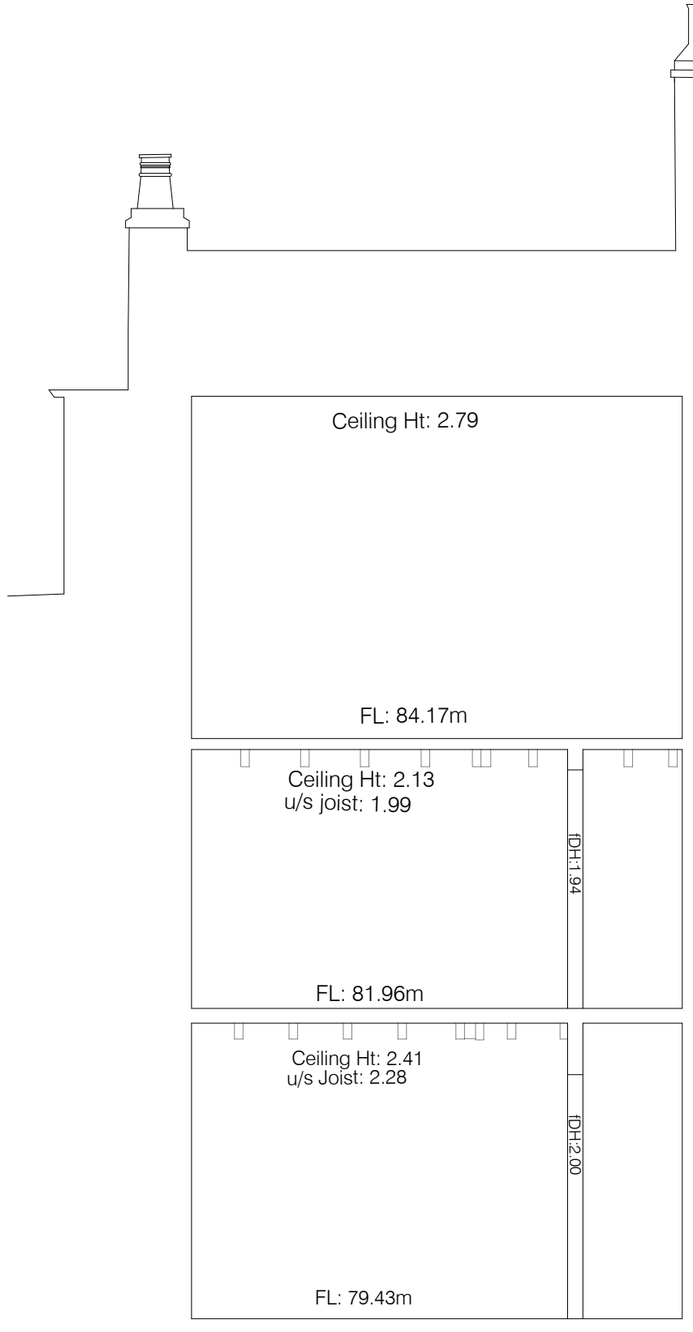

Section B.