S.G ARCHITECTURAL DESIGN
Tel: 07817034426. sgarchitecturaldesign@gmail.com.
www.sgarchitecturaldesign.com

40 Market Pl, Belper DE56 1FZ

09 C - PROPOSED ELEVATIONS
RIGHT HAND SIDE

SG PROJECT NO.	PAPER SIZE	DRAWN BY
248	A3	SG
REVISION	SCALE@	
PLANNING	1:50	

Drawing measurements shall not be obtained by scaling. Verify all dimensions prior to construction. Immediately report any discrepancies on this document to SG ARCHITECTURAL DESIGN.

REV.	DESCRIPTION	DATE	BY	CHK'D
P1	FINAL ISSUE	22-01-21	SG	SG

NO CHANGES

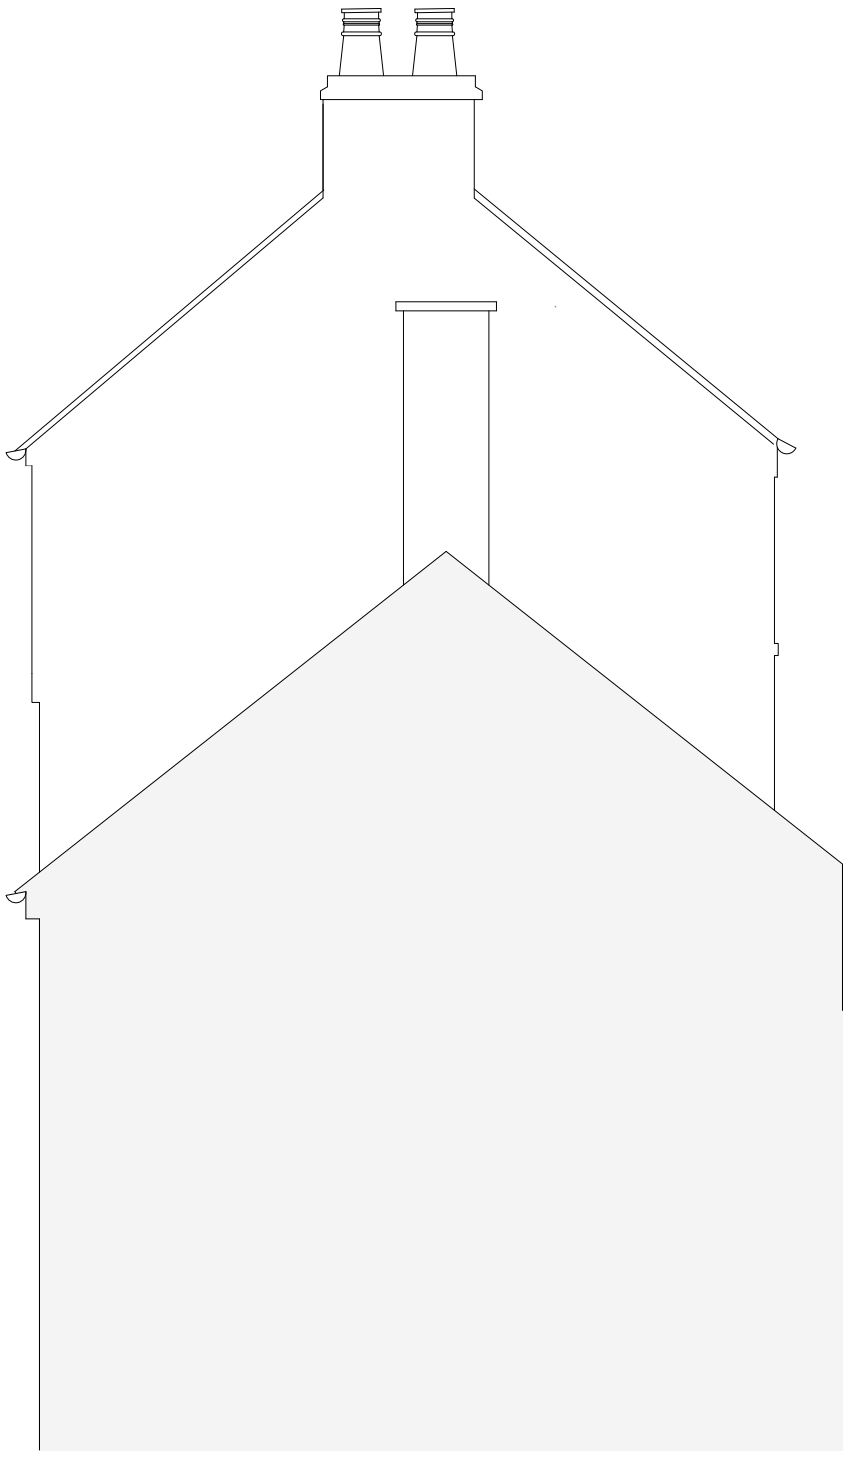

Datum: 75.00m.

RIGHT SIDE ELEVATION

Scale 1:50

0 1 2 3 4 5