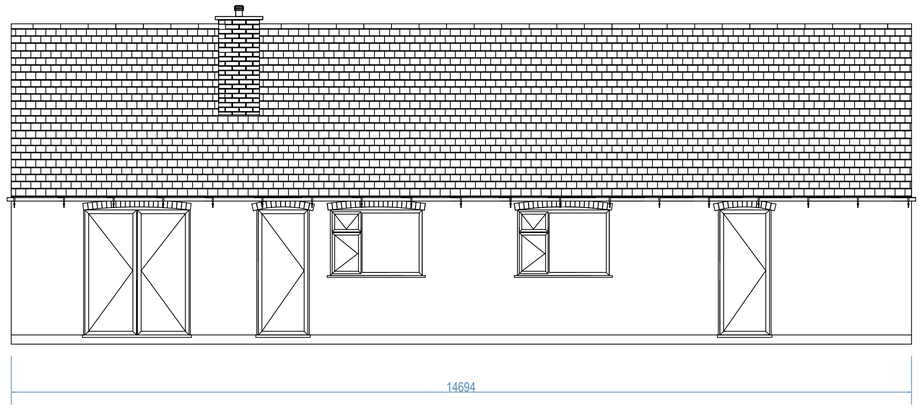

REAR ELEVATION

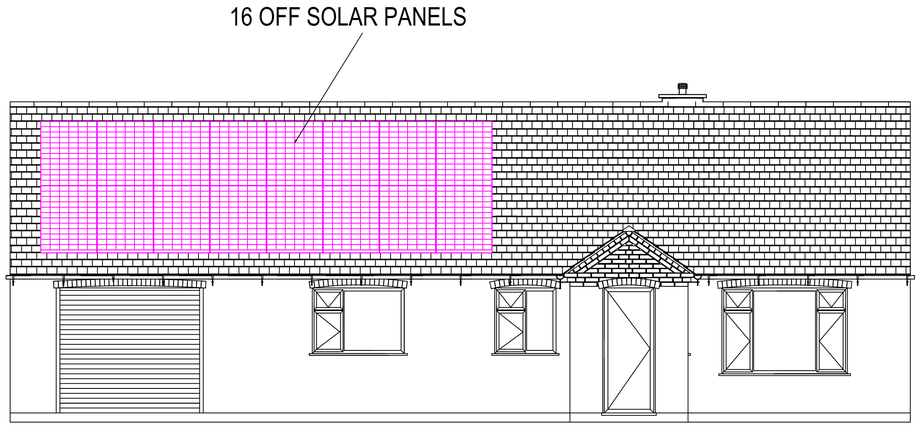

FRONT ELEVATION

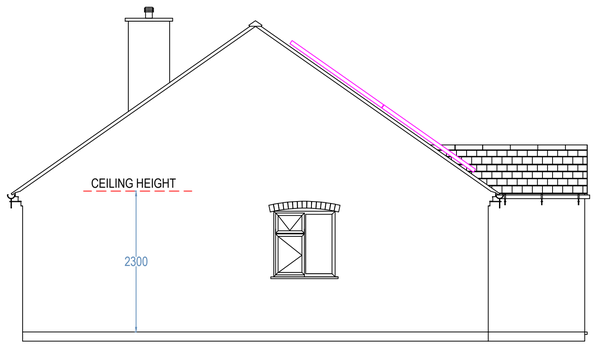

END ELEVATION

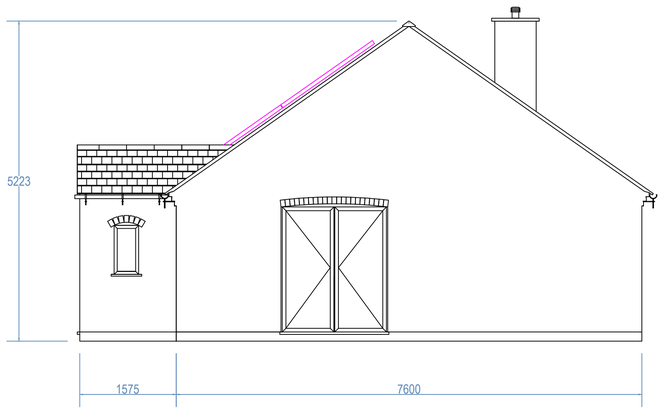

END ELEVATION

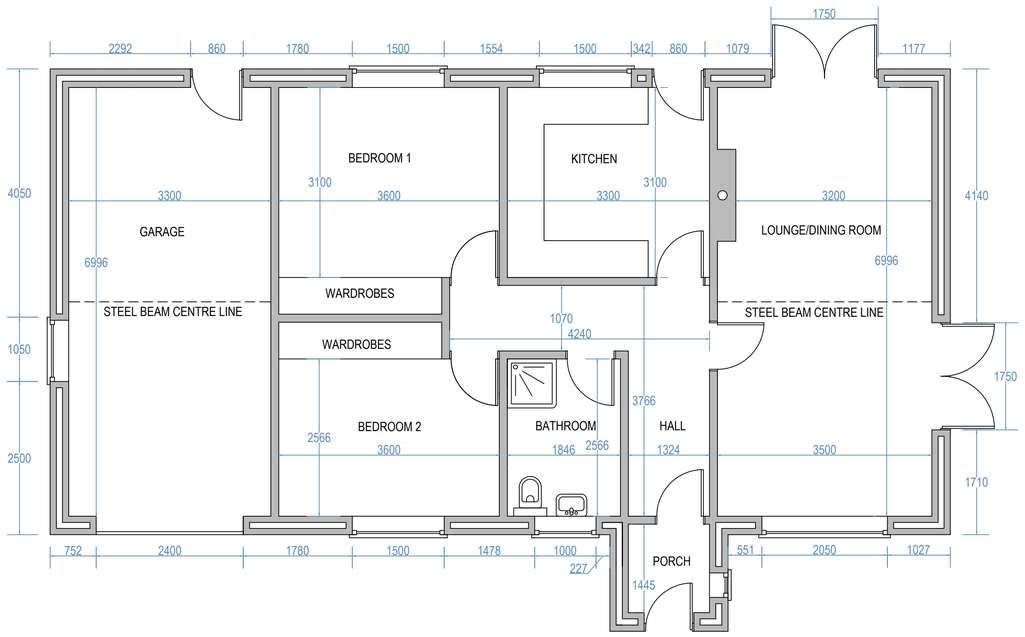

PLAN VIEW

ISS.	ADS. No.		APPROVED	DATE
1	INITIAL ISSUE	AG		

GENERAL TOLERANCE: GENERAL BUILDING TOLERANCES
SCALE: 1:50
DRAWN: A GOTHERIDGE
DIMENSION UNITS: Millimetres unless otherwise stated
CHECKED:
SHEET SIZE: A1
THIS DRAWING IS UNCERTIFIED AND NOT TO BE USED FOR MANUFACTURE
APPROVED:
PROPOSAL
DATE: 12th Jan 2022

CLIENT
ANDY & TRACY RICHARDSON
CALDER COTTAGE,
TAGHOLE LANE,
MUGGINGTON,
DERBY. DE6 4PN

ALAN GOTHERIDGE
39.MERCIA DRIVE,
WILLINGTON,
DERBY.
07824 636420
alangotheridge@aol.com

THIS DRAWING IS THE PROPERTY OF **ALAN GOTHERIDGE**
THE DETAILS SHOWN ARE STRICTLY CONFIDENTIAL AND MUST NOT BE DISCLOSED TO ANY THIRD PARTY WHOLLY OR PARTLY WITHOUT THE CONSENT OF **ALAN GOTHERIDGE**

TITLE
REDESIGN OF GENERAL ARRANGEMENT AND FLOOR LAYOUT FOR NEW BUNGALOW

DRG. NO. ATR002 Sheet 2
ISSUE 2