
COPYRIGHT ©
This drawing is copyright and issued in confidence. It must not be copied, used or disclosed, in whole or in part, to third parties without written permission. It remains the property of JSA Design Group Ltd whose registered office is Sadler Bridge Studios, Bold Lane, Derby, DE1 3NT and must be returned on request.

NOTES:


1. ALL DIMENSIONS ARE IN MILLIMETERS UNLESS STATED OTHERWISE
2. DO NOT SCALE FROM THIS DRAWING. WORK FROM DIMENSIONS ONLY
3. THIS DRAWING IS TO BE READ IN CONJUNCTION WITH ALL RELEVANT PROJECT DOCUMENTS, ALONG WITH ANY DESIGNS PREPARED BY SPECIALIST SUB-CONTRACTORS AND DESIGNERS
4. ANY DISCREPANCIES ENCOUNTERED ON SITE ARE TO BE REPORTED TO THE ARCHITECT IMMEDIATELY

REVISION NOTES:


REV	DATE	DRAWN	CH'CKED	DESCRIPTION
A	25.01.22	CJW	GR	UPDATED DESIGN TO CLIENT COMMENTS
B	01.02.22	CJW	GR	UPDATED DESIGN TO CLIENT COMMENTS

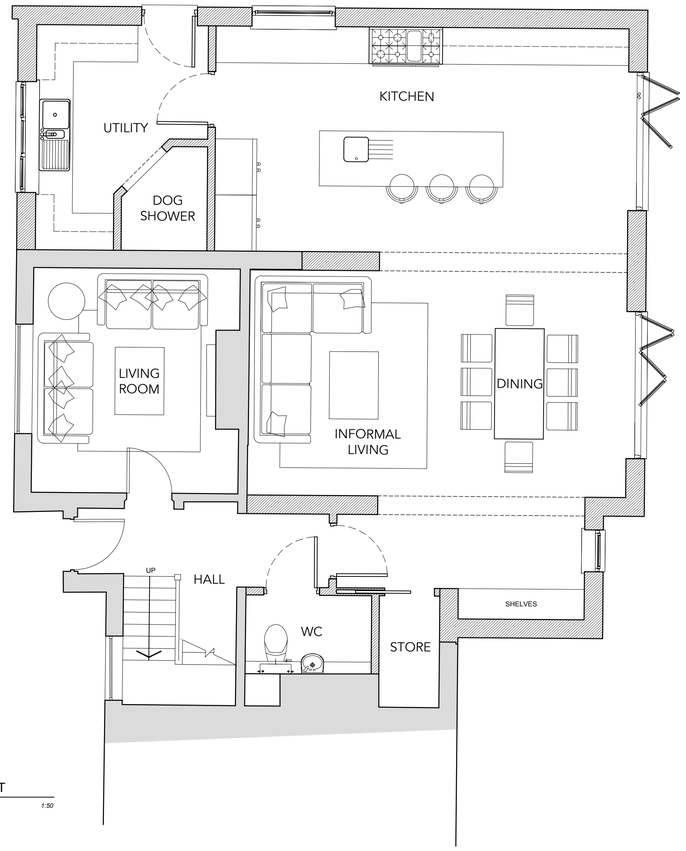

GROUND FLOOR LAYOUT
1:50

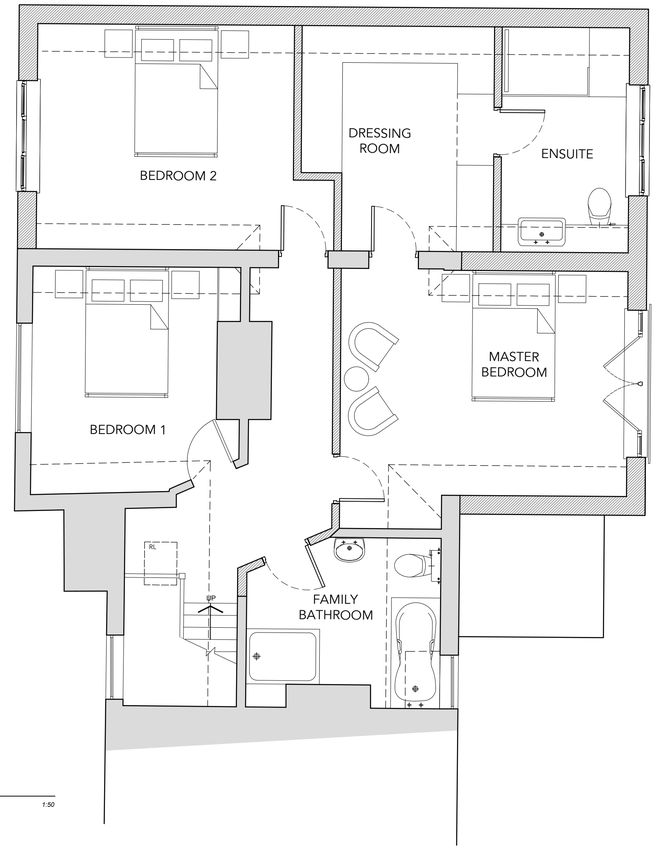

FIRST FLOOR LAYOUT
1:50

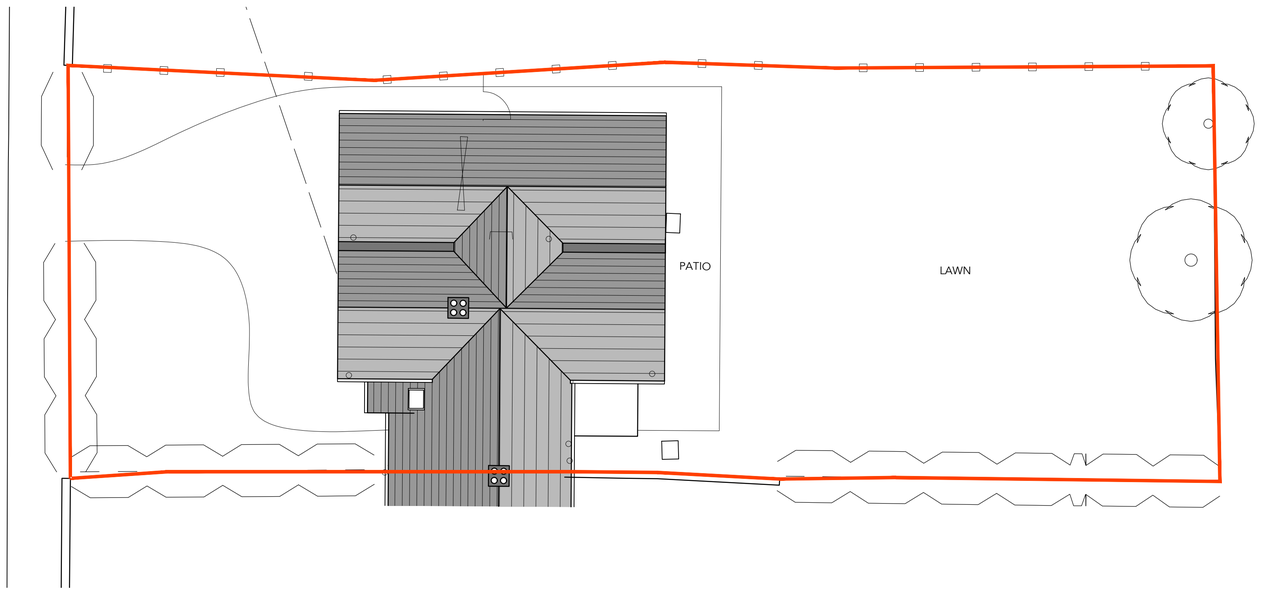

BLOCK PLAN
1:100

SCALE 1:50 0m 1 2 3 4 5

SCALE 1:100 0m 1 2 3 4 5 6 7 8 9 10

N

JSA ARCHITECTS
DIFFERENT. BY DESIGN.
01332 460044 hello@jsa.design www.jsa.design

CLIENT.
DAVID ASHLEY CONSTRUCTION LIMITED

PROJECT TITLE.
6 STATION ROAD, RIPLEY, DE5 8ND

DRAWING TITLE.
PROPOSED FLOOR PLANS & BLOCK PLAN

SCALE.	SHEET SIZE.	DRAWN.	CHECKED.
VARIES	A1	GR	CJW

PROJECT REF.	DRAWING NO.	REV.
A21-031	101	B

DATE.
JANUARY 2022

STATUS.
PLANNING