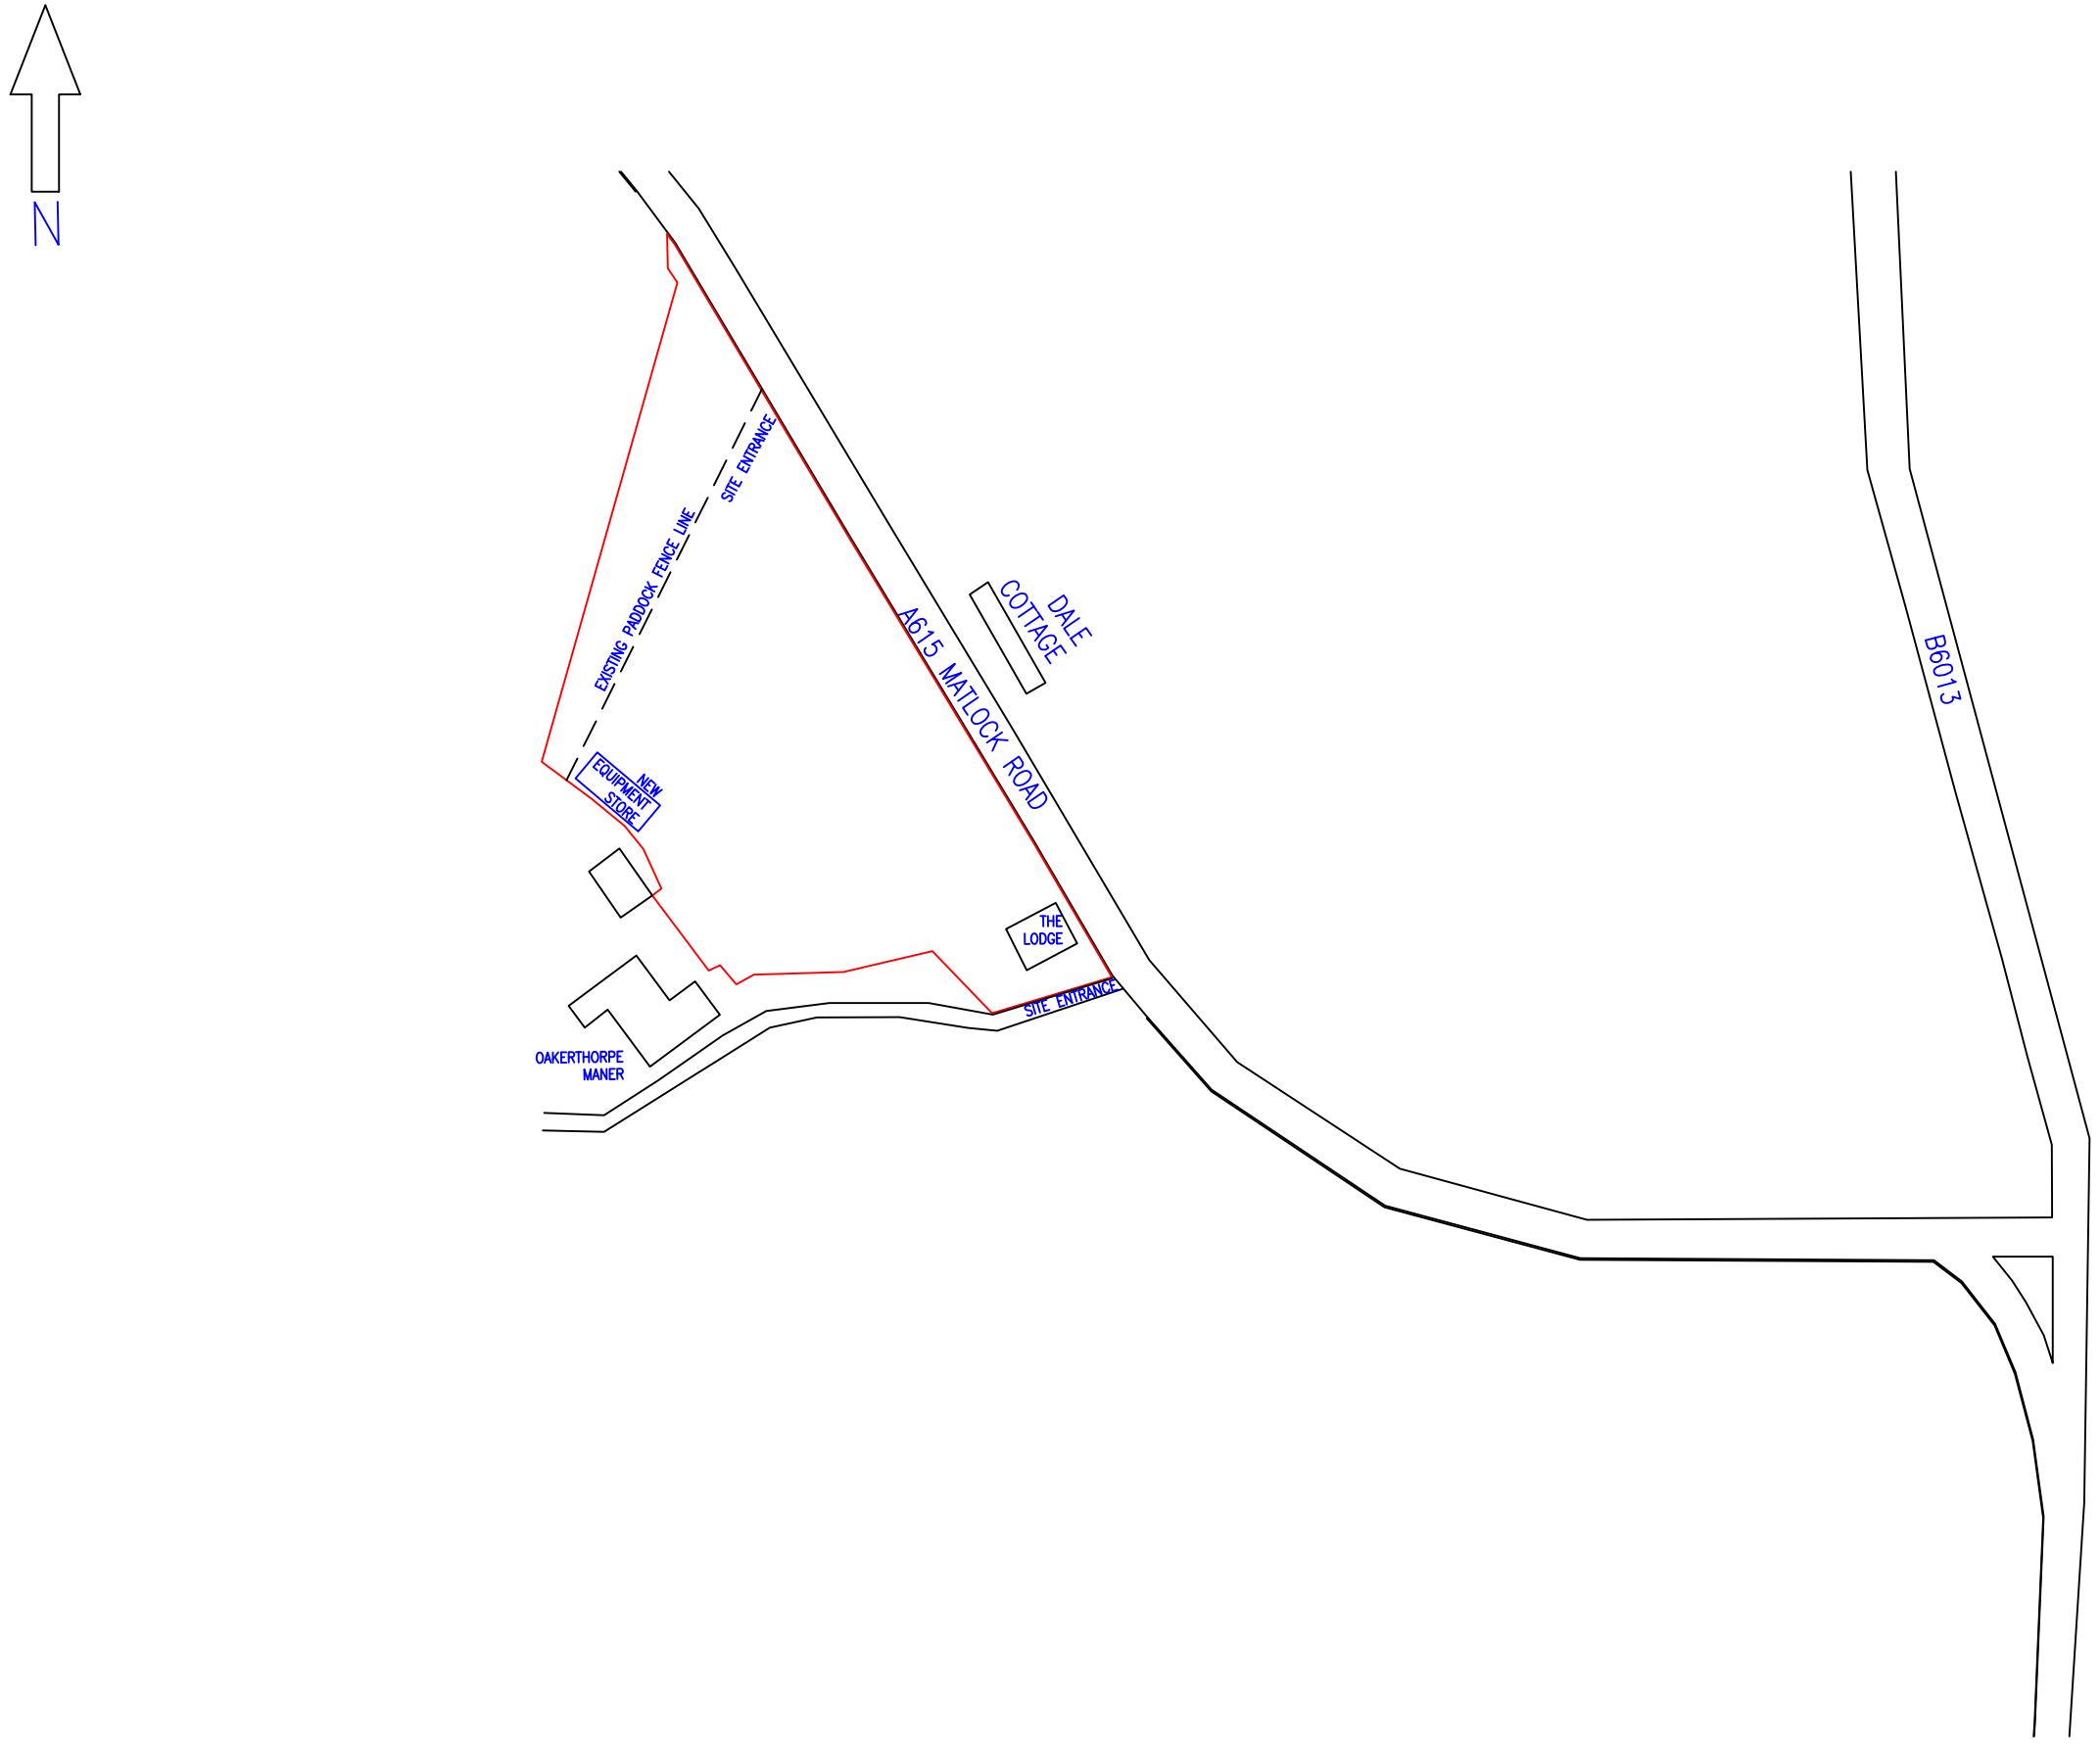


Notes

BUILDING TO COMPLY TO BS5502

NORTHING 356249
EASTING 438676

Rev	Date	Description	By	Chkd
B	01.08.21	SCALE SIZE CHANGED	R.CAIN	A.B
A	11.07.21	NEW BUILDING POSITION MOVED	R.CAIN	A.B
-	01.07.21	FIRST ISSUE	R.CAIN	A.B

Project
ANDREW BYARD
NEW EQUIPMENT STORE

Detail
BLOCK PLAN
GRID REF SK 38676 56249

Scale @ A3	Date	Drawn	Checked
1:1250	01-07-21	R.CAIN	A.B

Drawing Status FOR PLANNING

Drawing No.		Rev
01072021	02	B

RC Planning Services
Tel: 07967847648
Email: r.cain1971@hotmail.com