

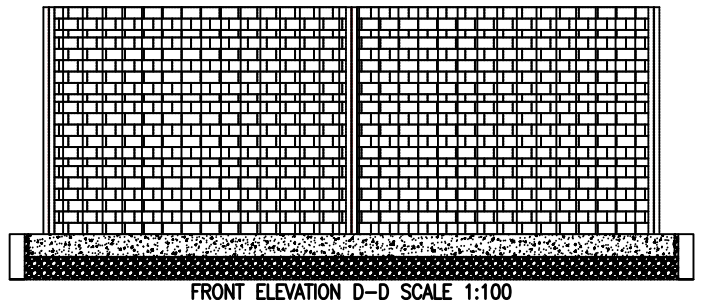



FRONT ELEVATION D–D SCALE 1:100

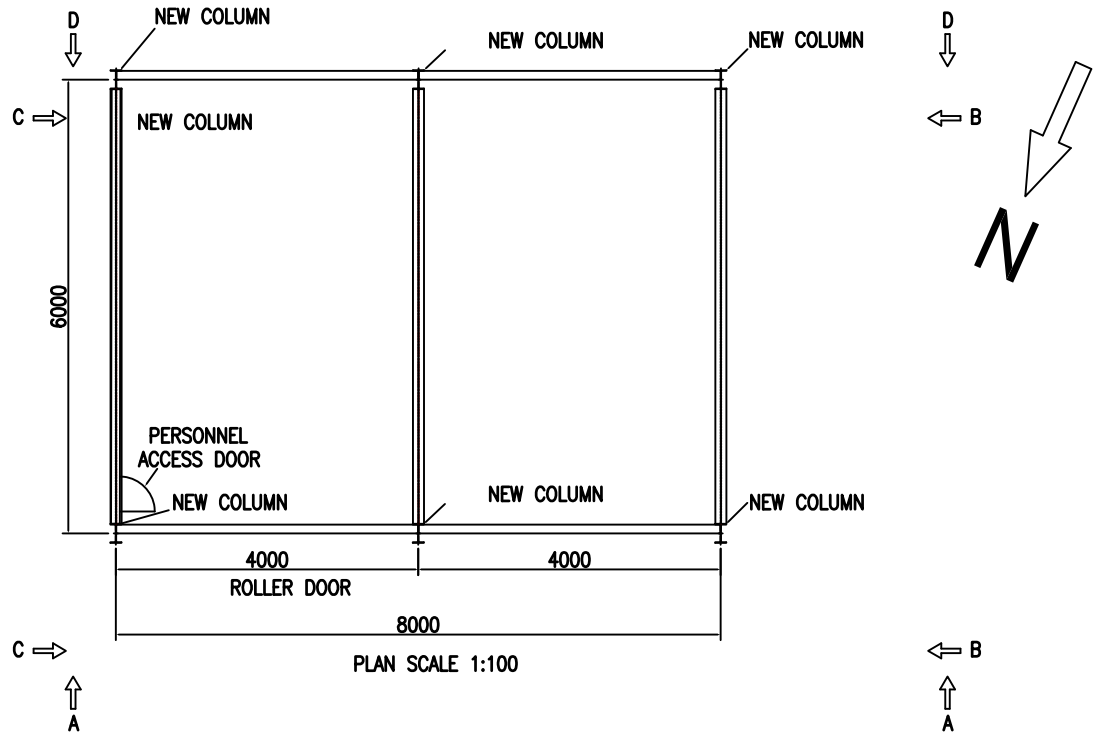


PLAN SCALE 1:100

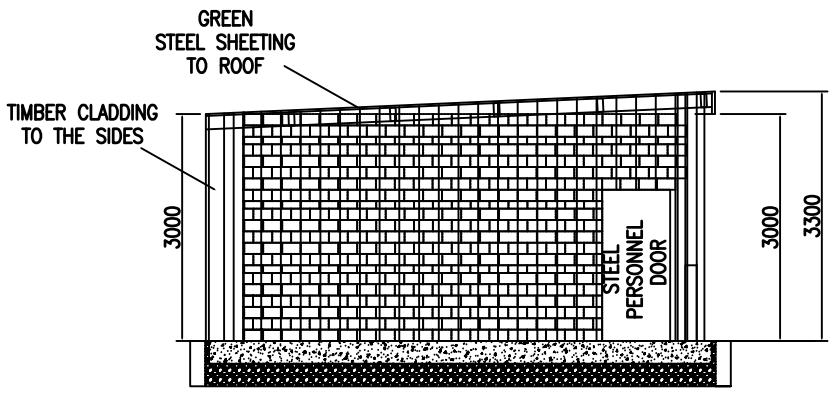

FRONT ELEVATION C–C SCALE 1:100

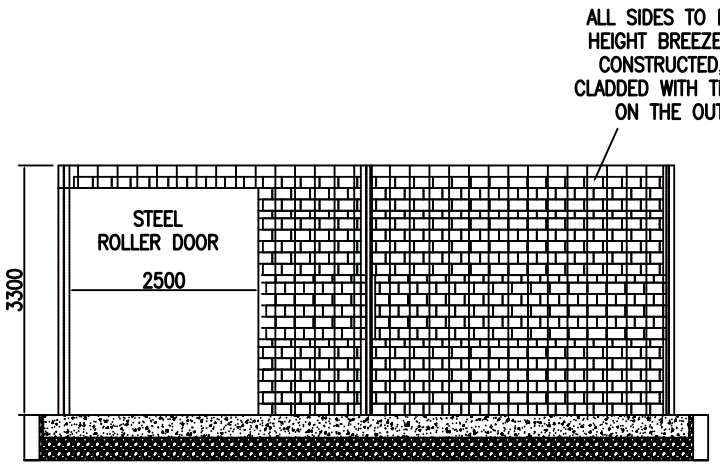

SIDE ELEVATION A–A SCALE 1:150

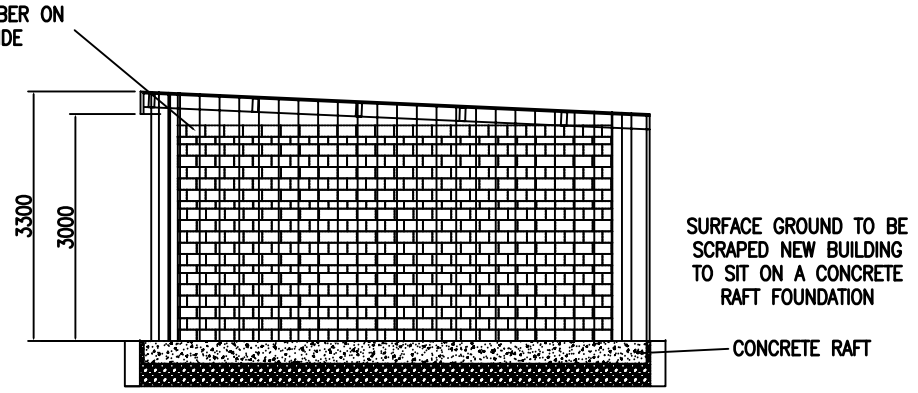

FRONT ELEVATION B–B SCALE 1:100

Notes

BUILDING TO COMPLY TO BS5502
NORTHING 356249
EASTING 438676

Rev	Date	Description	By	Chkd
A	20.02.22	WALL DETAILS AMENDED	R.CAIN	AB
-	16.02.22	FIRST ISSUE	R.CAIN	AB

Project
ANDREW BYARD
NEW EQUIPMENT STORE

Detail
BUILDING PLAN
GRID REF SK 38676 56249

Scale @ A3	Date	Drawn	Checked
1:100	16-02-22	R.CAIN	A.B

Drawing Status FOR PLANNING

Drawing No.		Rev
01072021	03	A

RC Planning Services
Tel: 07967847648
Email: r.cain1971@hotmail.com