
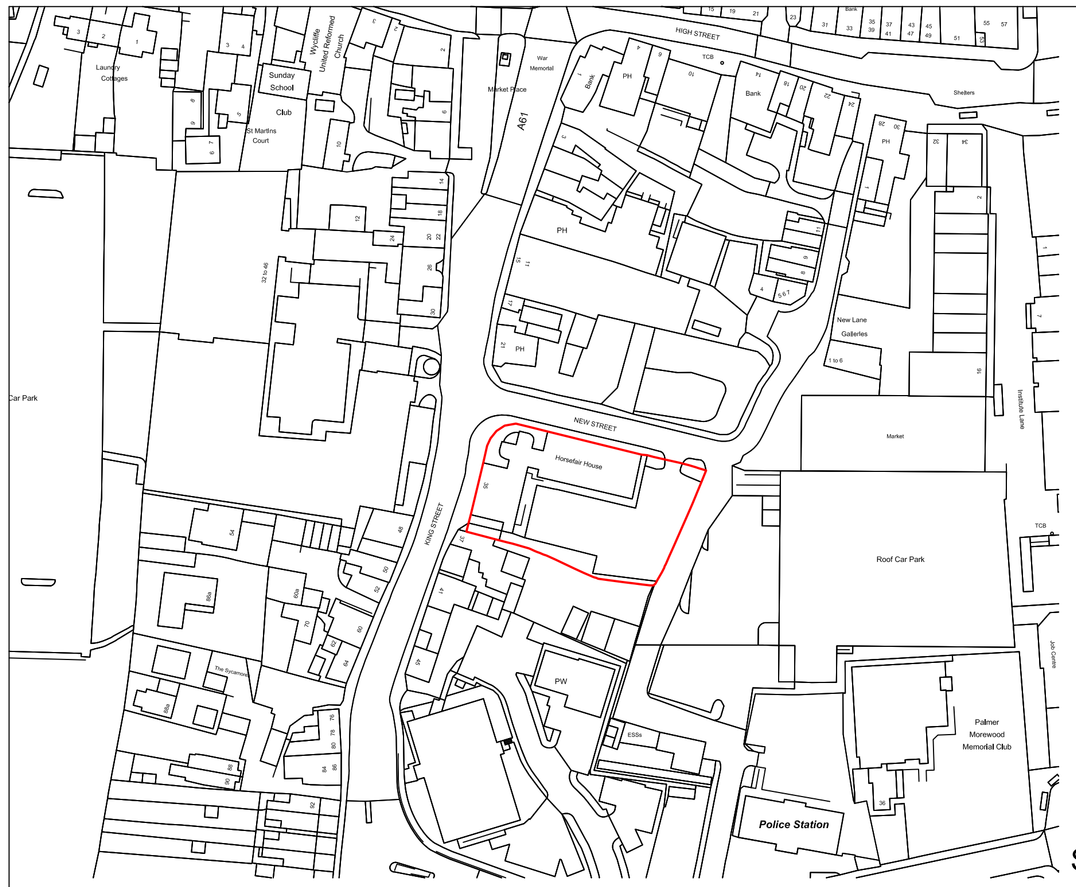


Site Location Plan 1:1250

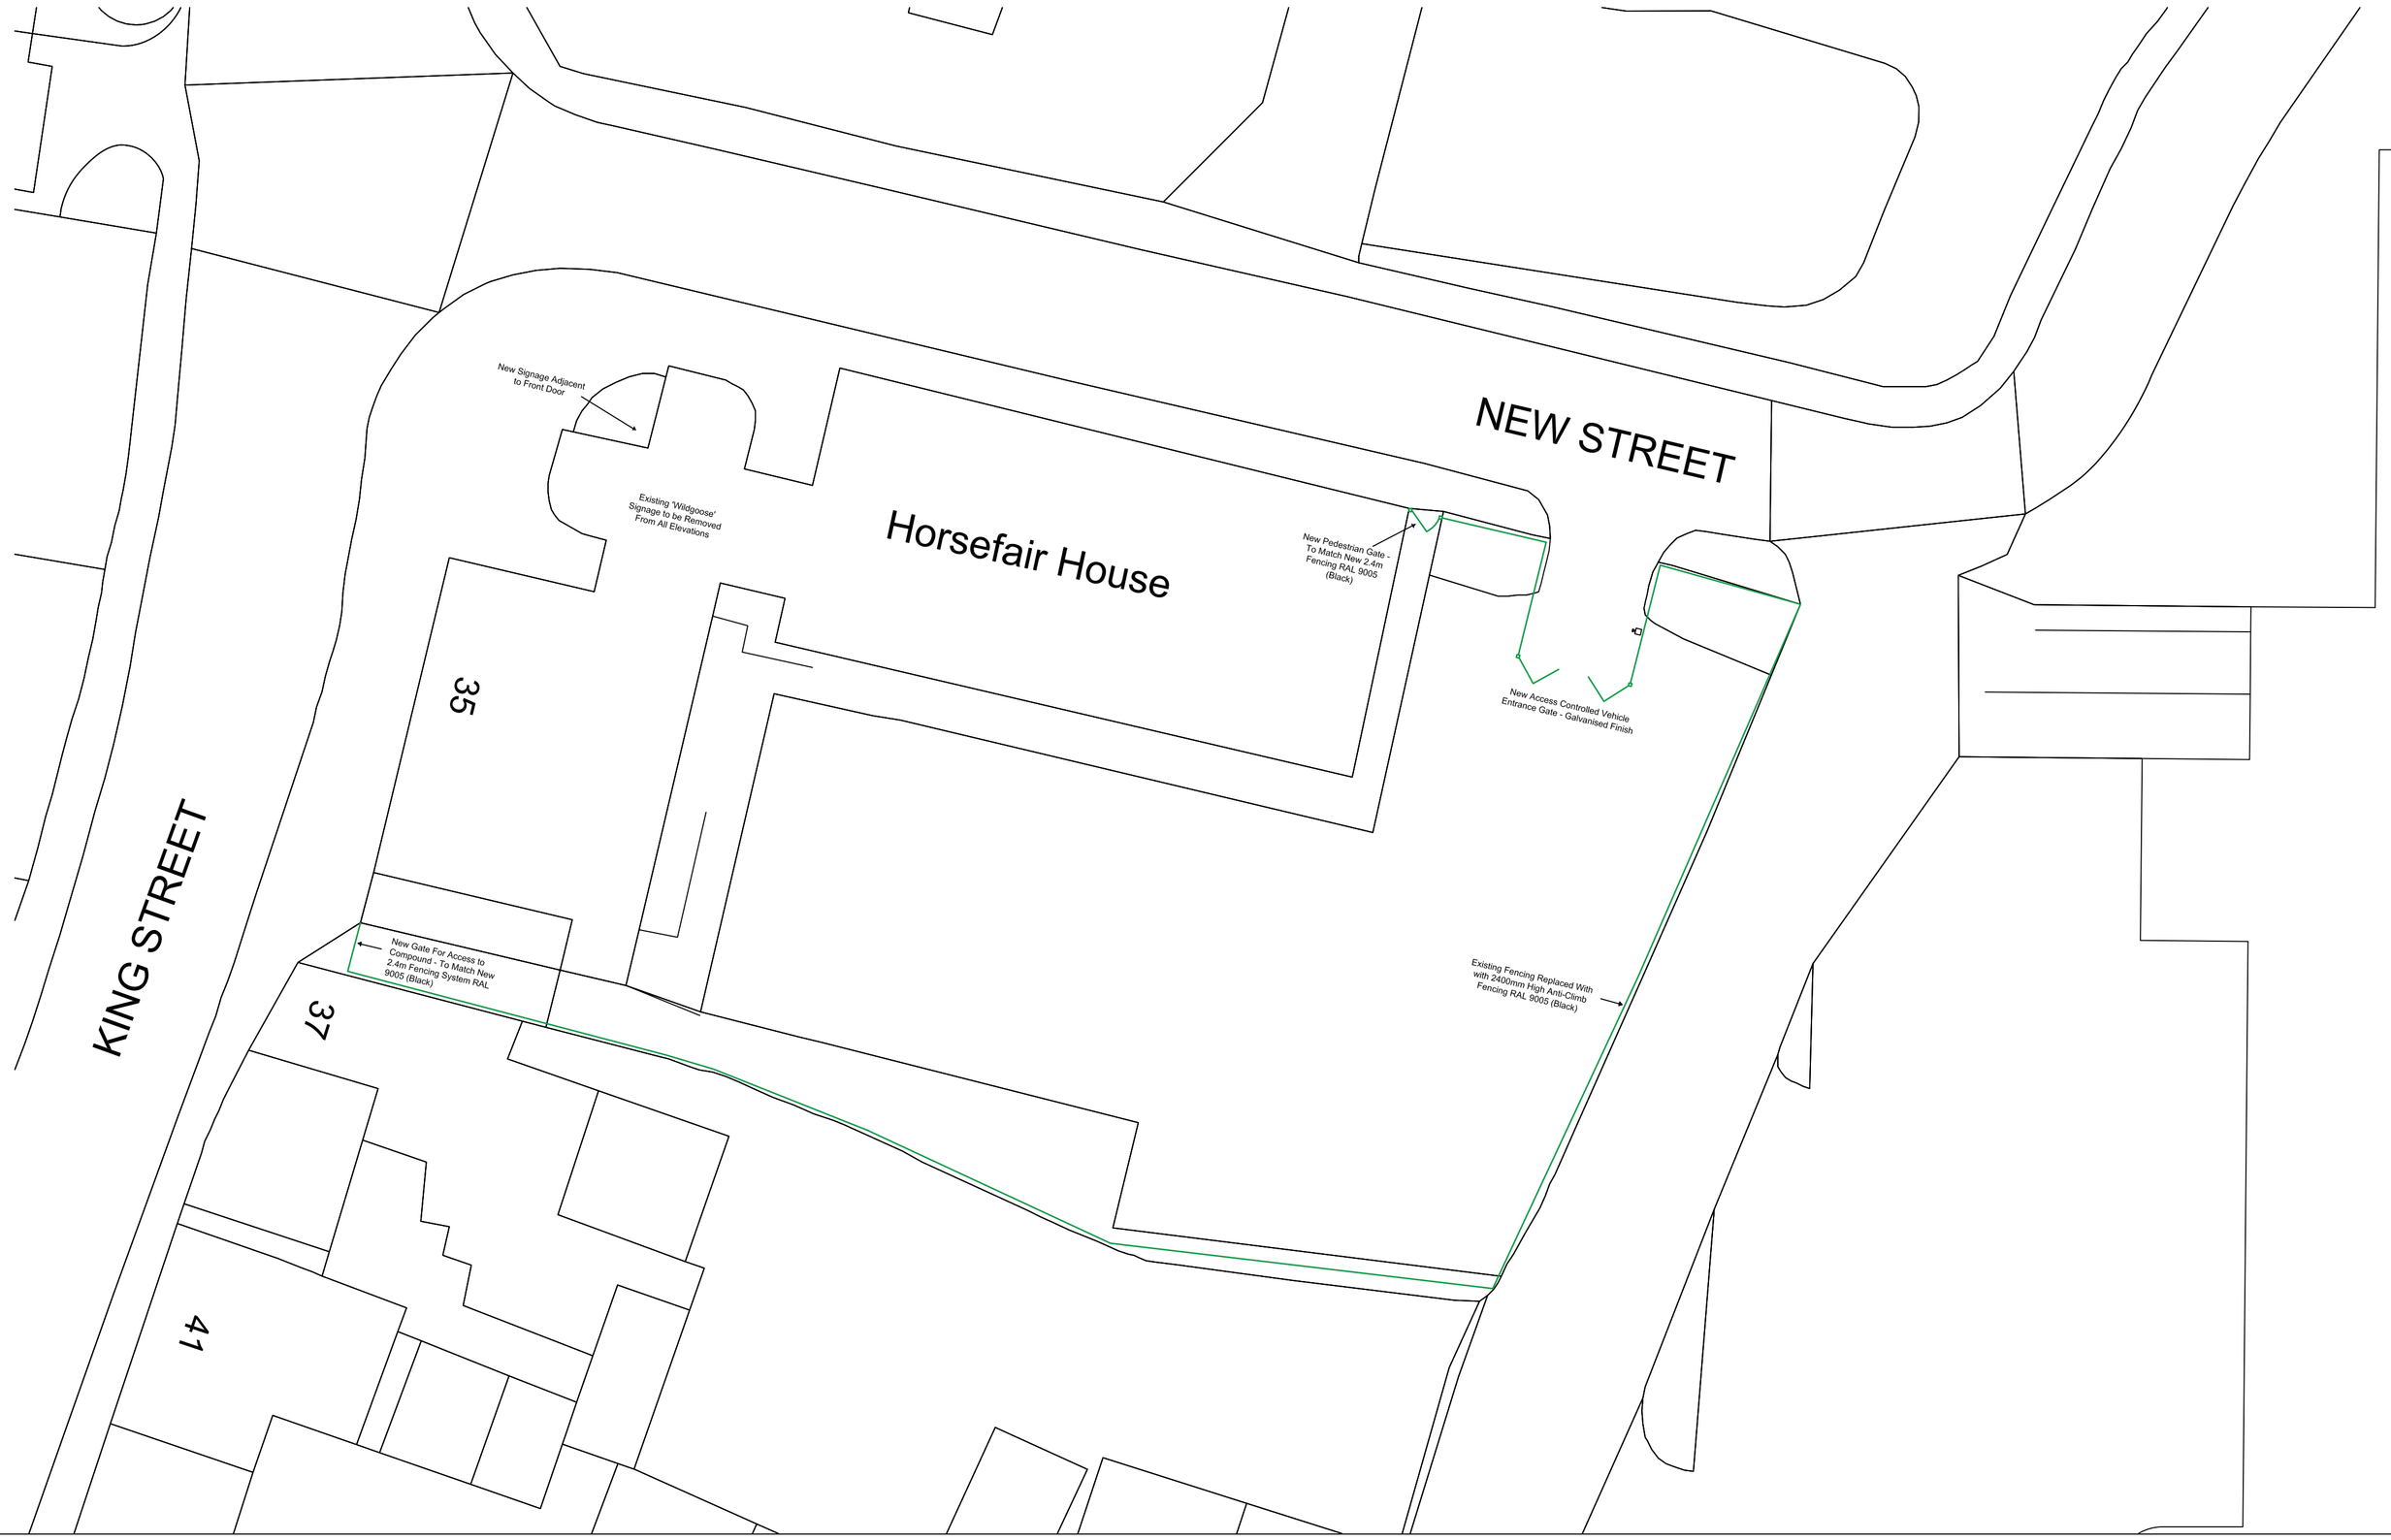

Site Layout Plan 1:200

Rev	By	Date	Description

Joint Strategic Assets Department
Derbyshire Constabulary & Derbyshire Fire & Rescue Service
Police & Fire HQ
Butterley Hall
Ripley
Derbyshire
DE5 3RS

Derbyshire Constabulary

Derbyshire Fire & Rescue Service

Making Derbyshire Safer Together

Site Address

Horsefair House
King Street
Alfreton

Title

Location/Layout Plan

Drawn By	Date	Scale
PB	Feb 2022	See Notes

Drawing Number	Revision
HH01	A