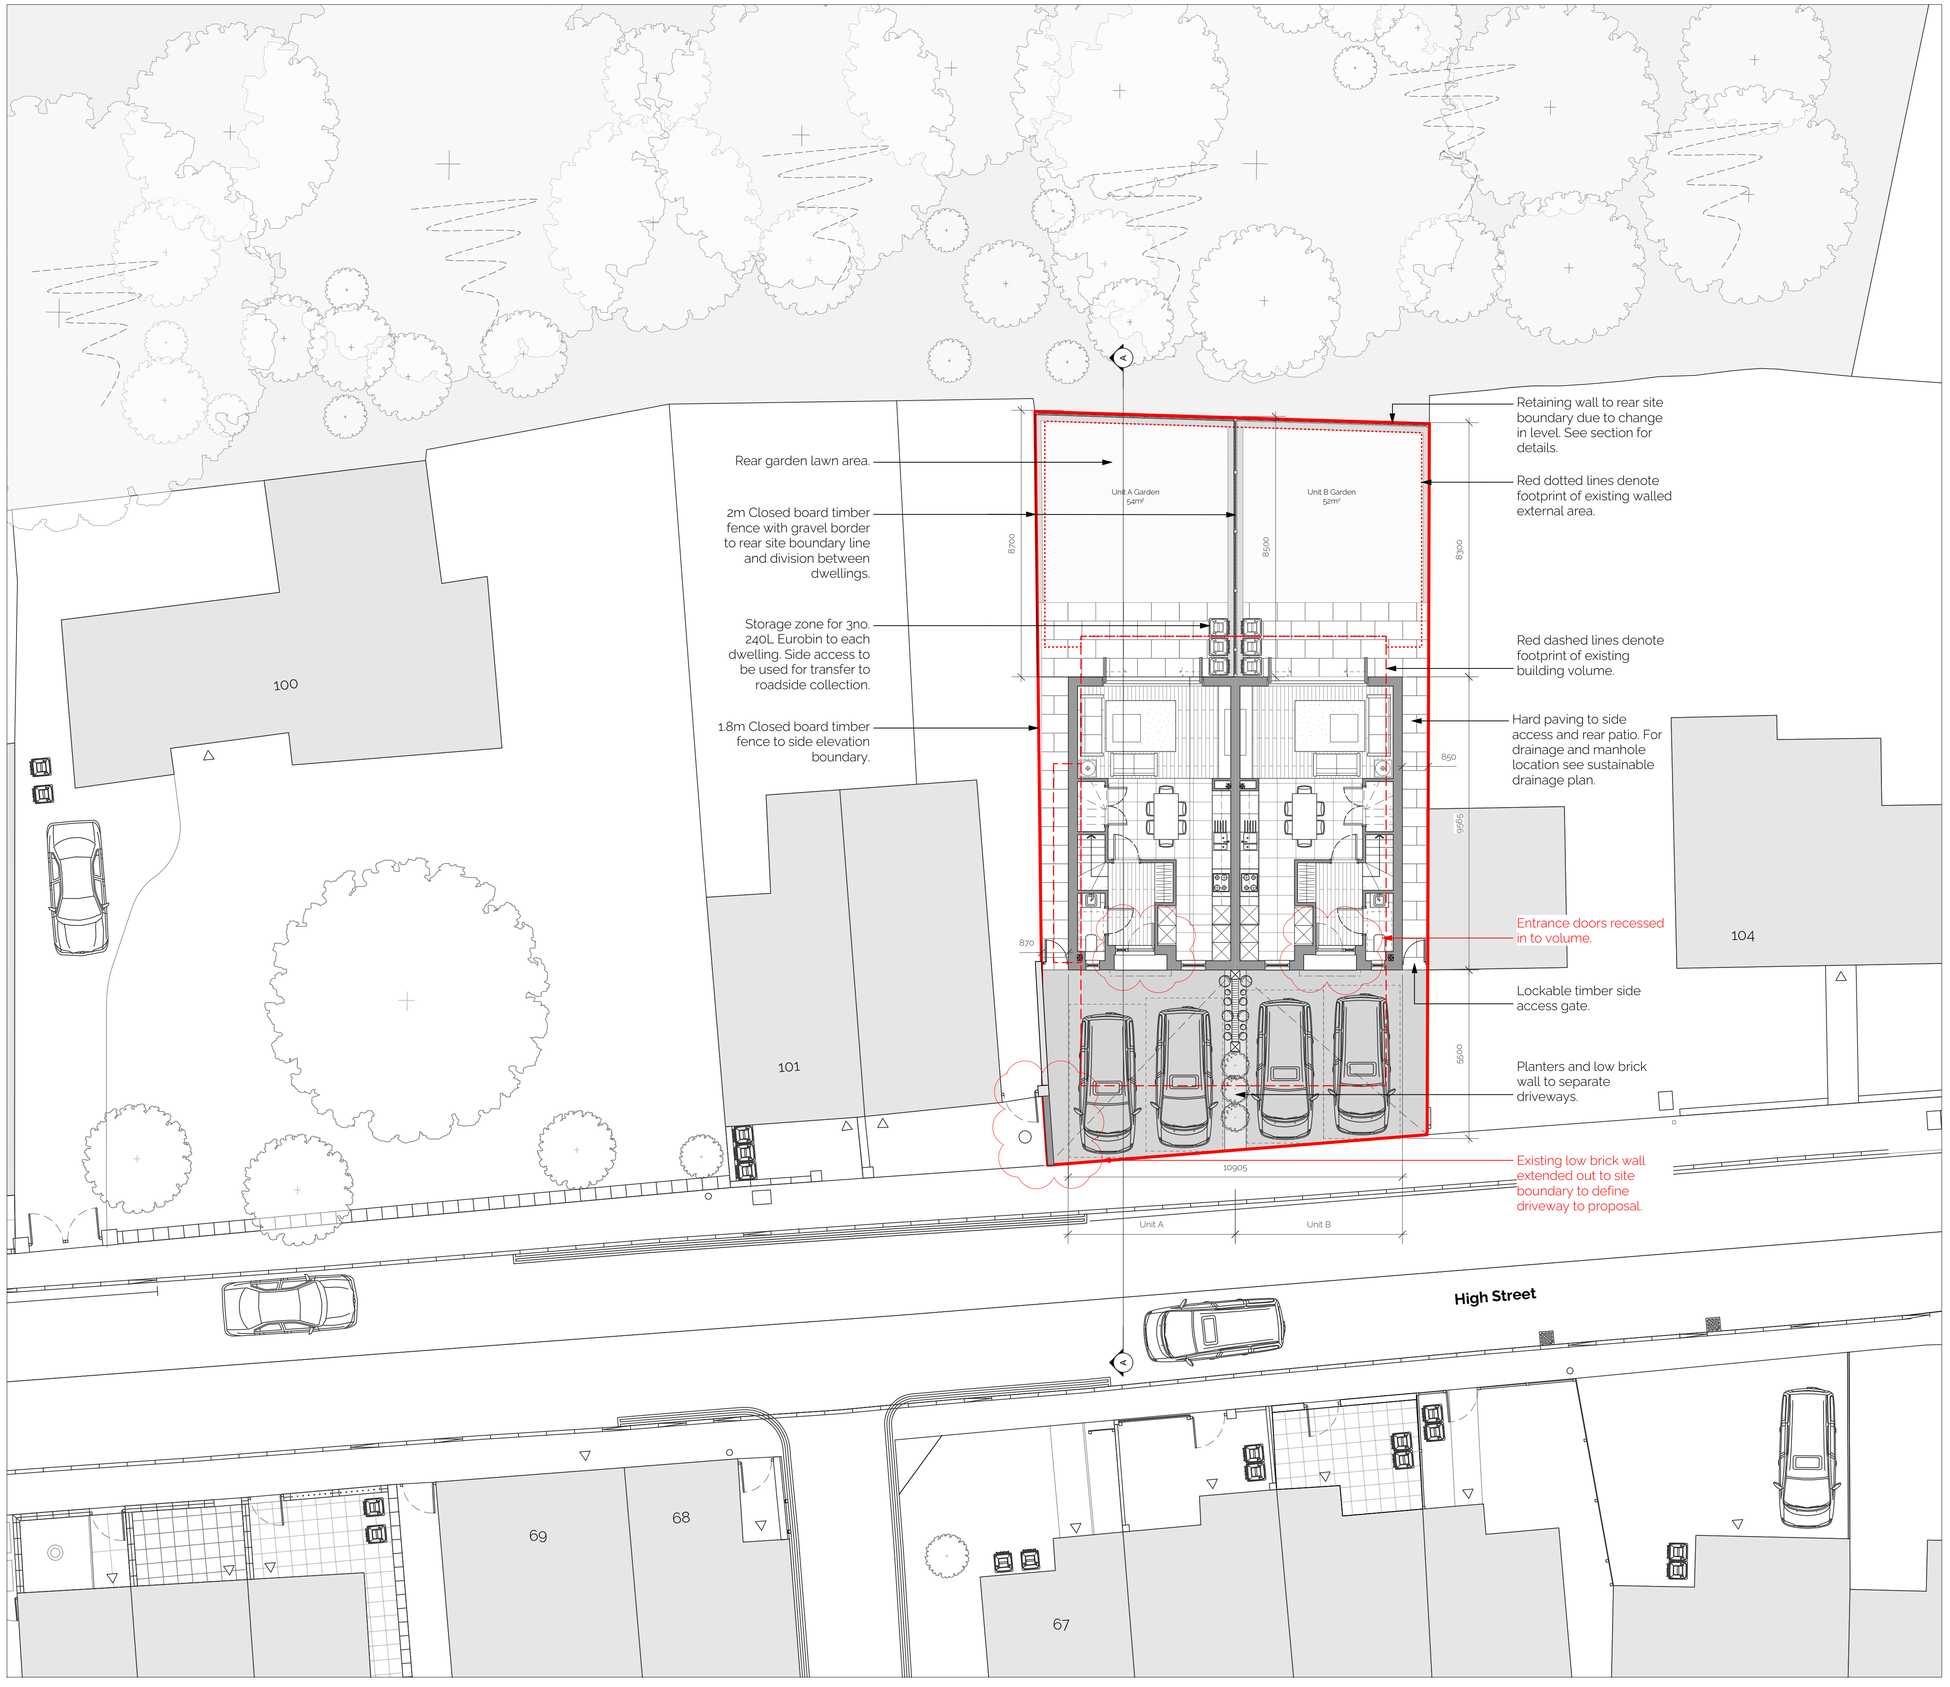

Proposed Site Plan

Scale 1:100 @ A1

1m SCALE 1:100

N

- Dimensions are in millimeters, unless stated otherwise.
- Scaling of this drawing is not recommended.
- It is the recipients responsibility to print this document to the correct scale.
- All relevant drawings and specifications should be read in conjunction with this drawing.

KEY

- Planning Application Boundary
- Existing Buildings
- Proposed Fabric
- Greenspace
- Line of existing volume
- Key dimensions

PLANNING

rev	amendments	by	ckd	date
B	Planning Issue: Layout revised	LA	GM	08.02.22
A	Planning Issue	LA	GM	30.10.21

103 High Street Riddings

Proposed - Ground First Floor Plan

on behalf of:

TA JOINERY & CONSTRUCTION LTD

Do.One GROUP

Do.One LDN **LA.** 07752 705021 344 Rossiter Road, London SW12 9RU
Do.One NOTTS **GM.** 07455 187150 11 Cotton Drive, Newark, NG24 3WQ

Drawing Status:	Planning
Drawn / Checked:	LA / GM
Date:	21/10/2021
Scale:	1:100/1:200 A1/A3
Drawing no:	Revision:
21005 P0010	B