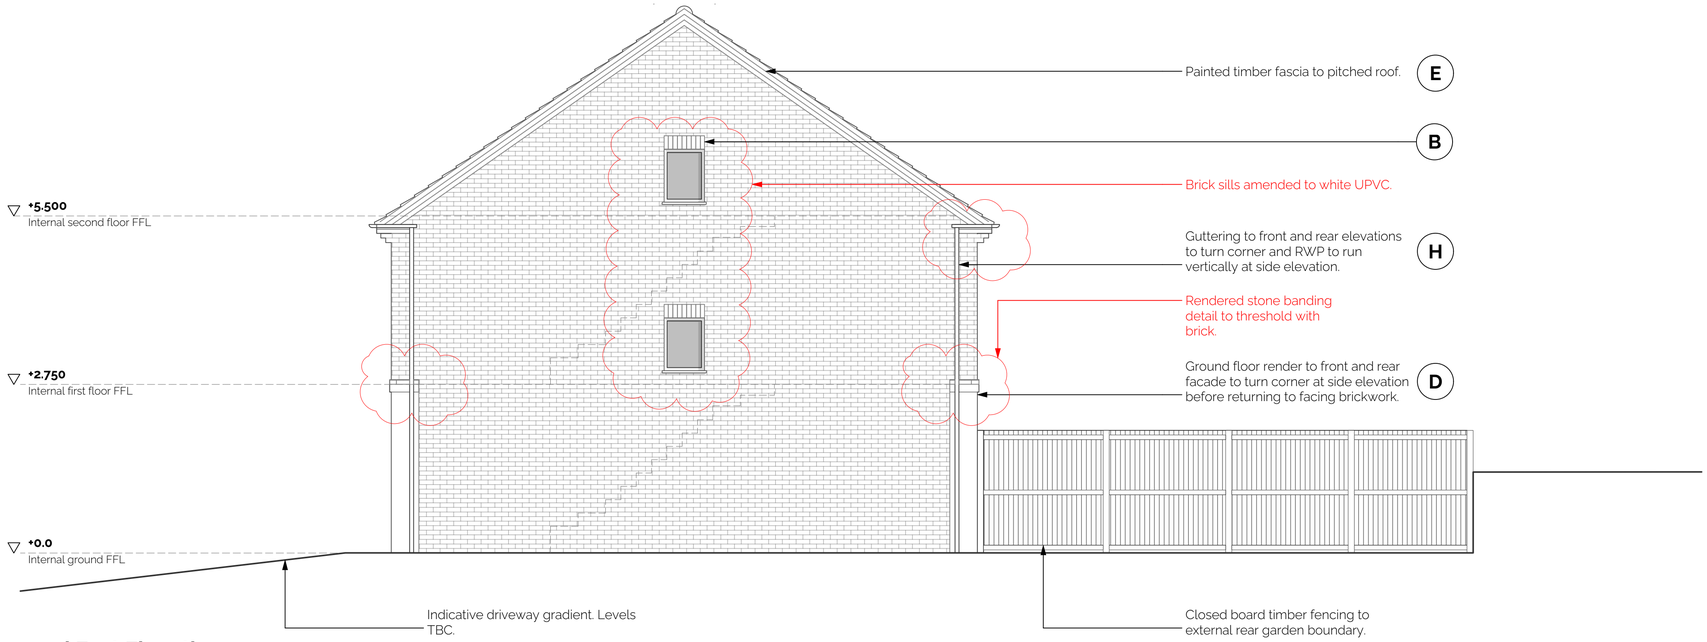

Proposed East Elevation

Scale 1:50 @ A1

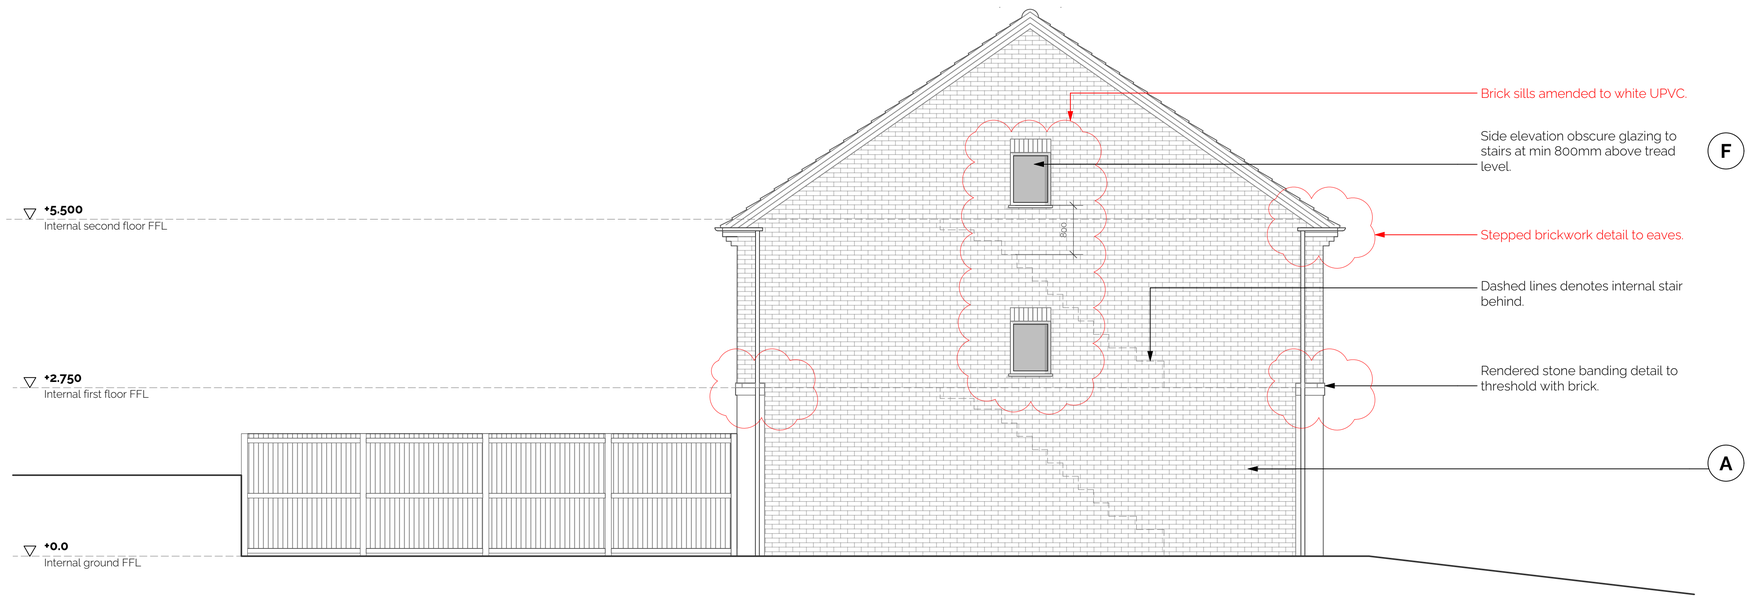

Proposed West Elevation

Scale 1:50 @ A1

1m SCALE 1:50

- Dimensions are in millimeters, unless stated otherwise.
- Scaling of this drawing is not recommended.
- It is the recipients responsibility to print this document to the correct scale.
- All relevant drawings and specifications should be read in conjunction with this drawing.

KEY

- **A** Stretcher bond facing brick. Colour: Red
- **B** Soldier course brick. Colour: Red
- **C** Concrete roof tiles. Colour: Brown
- **D** Rendered wall surface Colour: White
- **E** Painted timber fascia Colour: White
- **F** UPVC windows Colour: White
- **G** UPVC rooflights Colour: Dark grey
- **H** UPVC drainage and waste pipes Colour: White
- **I** Composite glazed entrance door Colour: White
- **J** UPVC windows Colour: White
- **K** Metal frame glazing Colour: White

PLANNING

rev	amendments	by	ckd	date
B	Planning Issue: Details revised	LA	GM	08.02.22
A	Planning Issue	LA	GM	30.10.21

103 High Street Riddings

Proposed - East & West Elevations

on behalf of:

TA JOINERY & CONSTRUCTION LTD

Do.One GROUP

Do.One LDN **LA.** 07732 705021
Do.One NOTTS **GM.** 07455 157151
34a Rossiter Road, London SW12 9RU
11 Cotton Drive, Newark, NG24 3WG

Drawing Status:	Planning
Drawn / Checked:	LA / GM
Date:	21/10/2021
Scale:	1:50 A1
Drawing no:	Revision:
21005 P-0013	B