- Dimensions are in millimeters, unless stated otherwise.
- Scaling of this drawing is not recommended.
- It is the recipients responsibility to print this document to the correct scale.
- All relevant drawings and specifications should be read in conjunction with this drawing.

KEY

Planning Application Boundary

Key dimensions

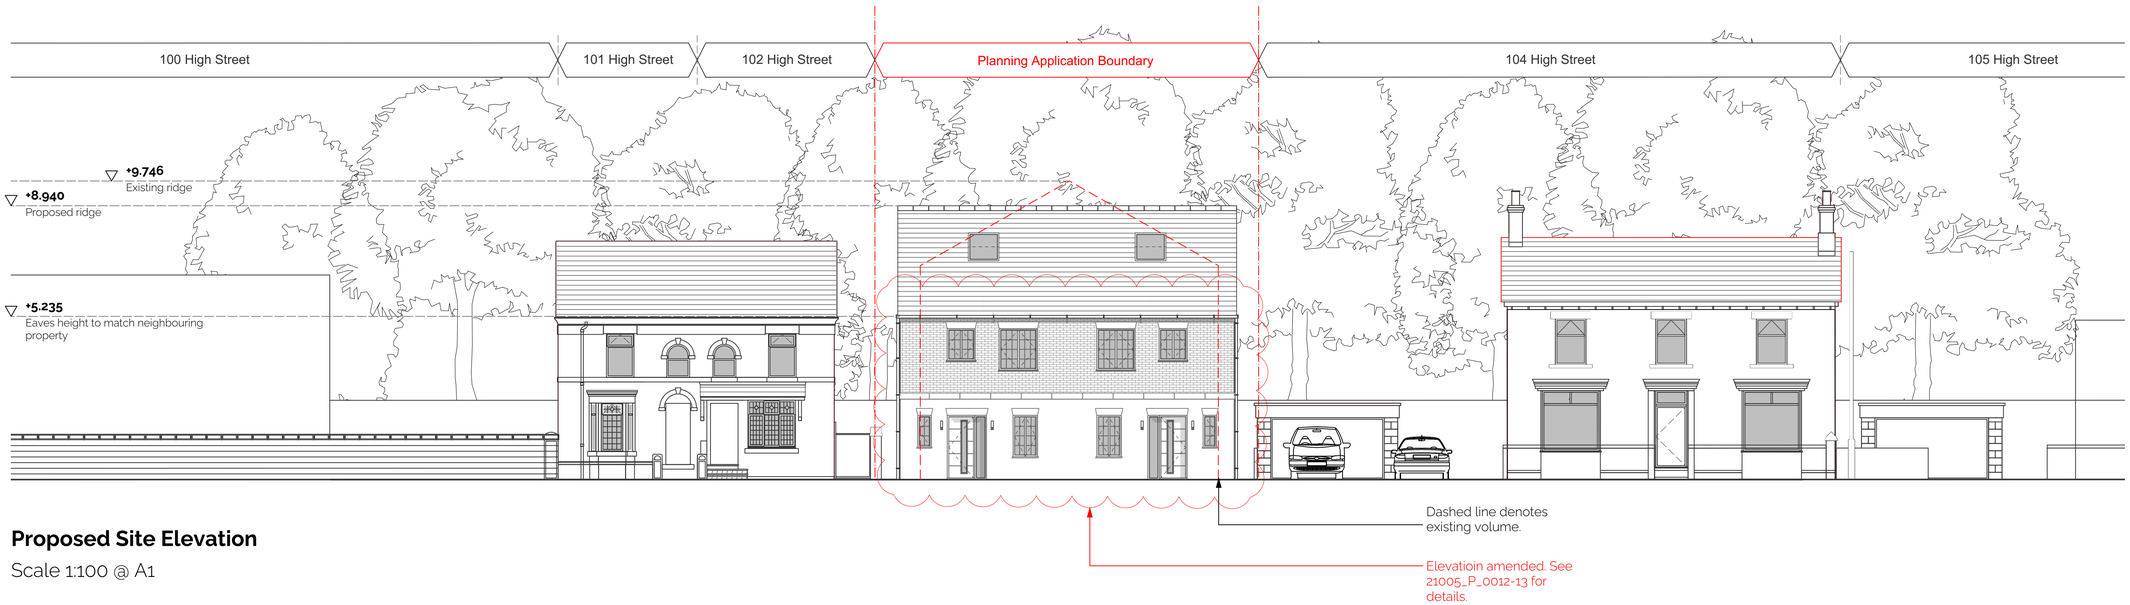

Proposed Site Elevation

Scale 1:100 @ A1

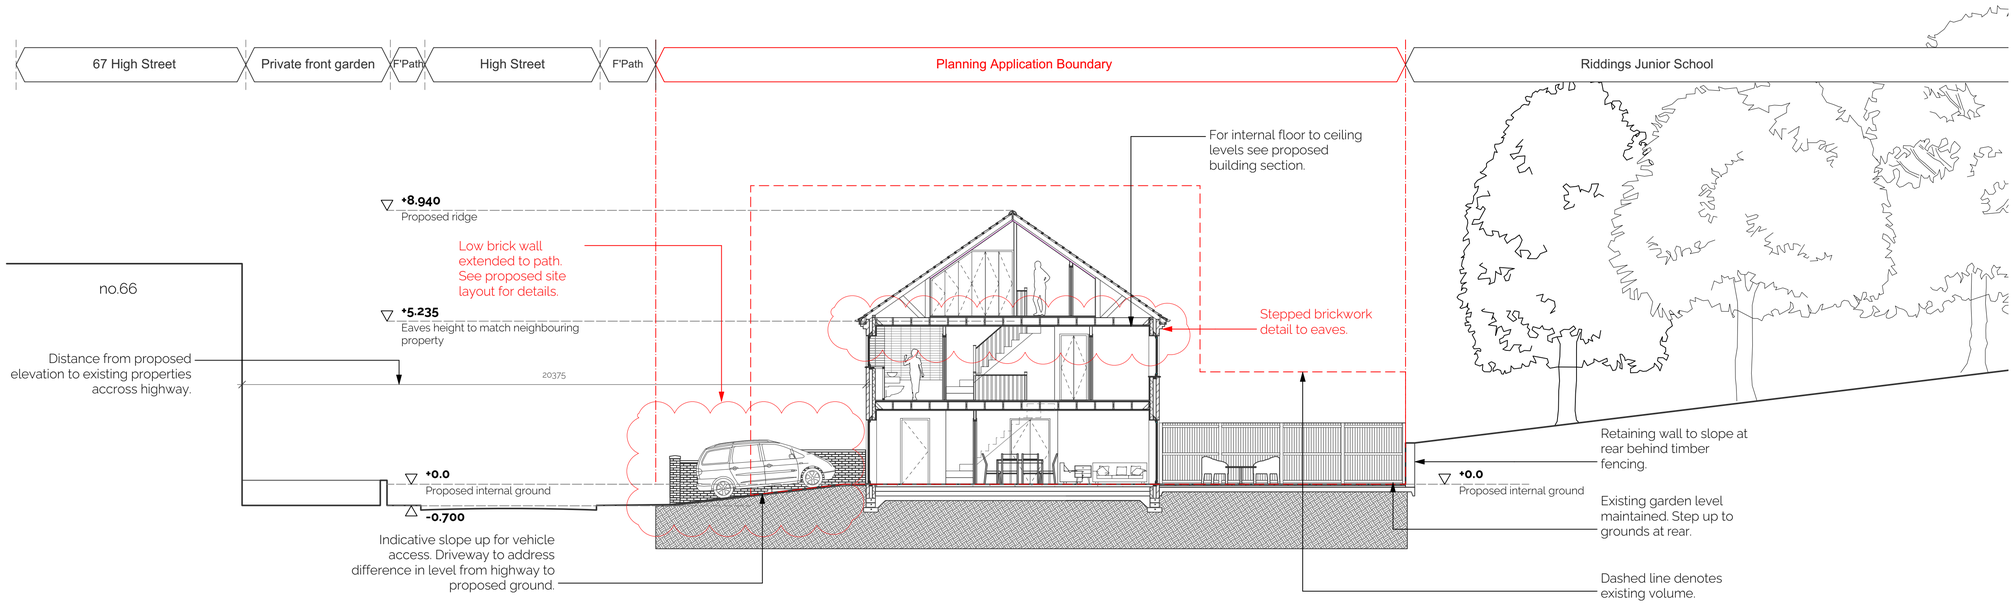

Proposed Site Section

Scale 1:100 @ A1

1m SCALE 1:100

PLANNING

rev	amendments	by	ckd	date
B	Planning Issue: Layout revised	LA	GM	08.02.22
A	Planning Issue	LA	GM	30.10.21

103 High Street Riddings

Proposed - Site Elevation & Section

on behalf of:

TA JOINERY & CONSTRUCTION LTD

Do.One GROUP

Do.One LDN **LA.** 07732 705021
Do.One NOTTS **GM.** 07456 157151
34a Rossiter Road, London SW12 9RU
11 Cotton Drive, Newark, NG24 3WG

Drawing Status:	Planning
Drawn / Checked:	LA / GM
Date:	21/10/2021
Scale:	1:100 A1
Drawing no:	Revision:
21005 P-0014	B