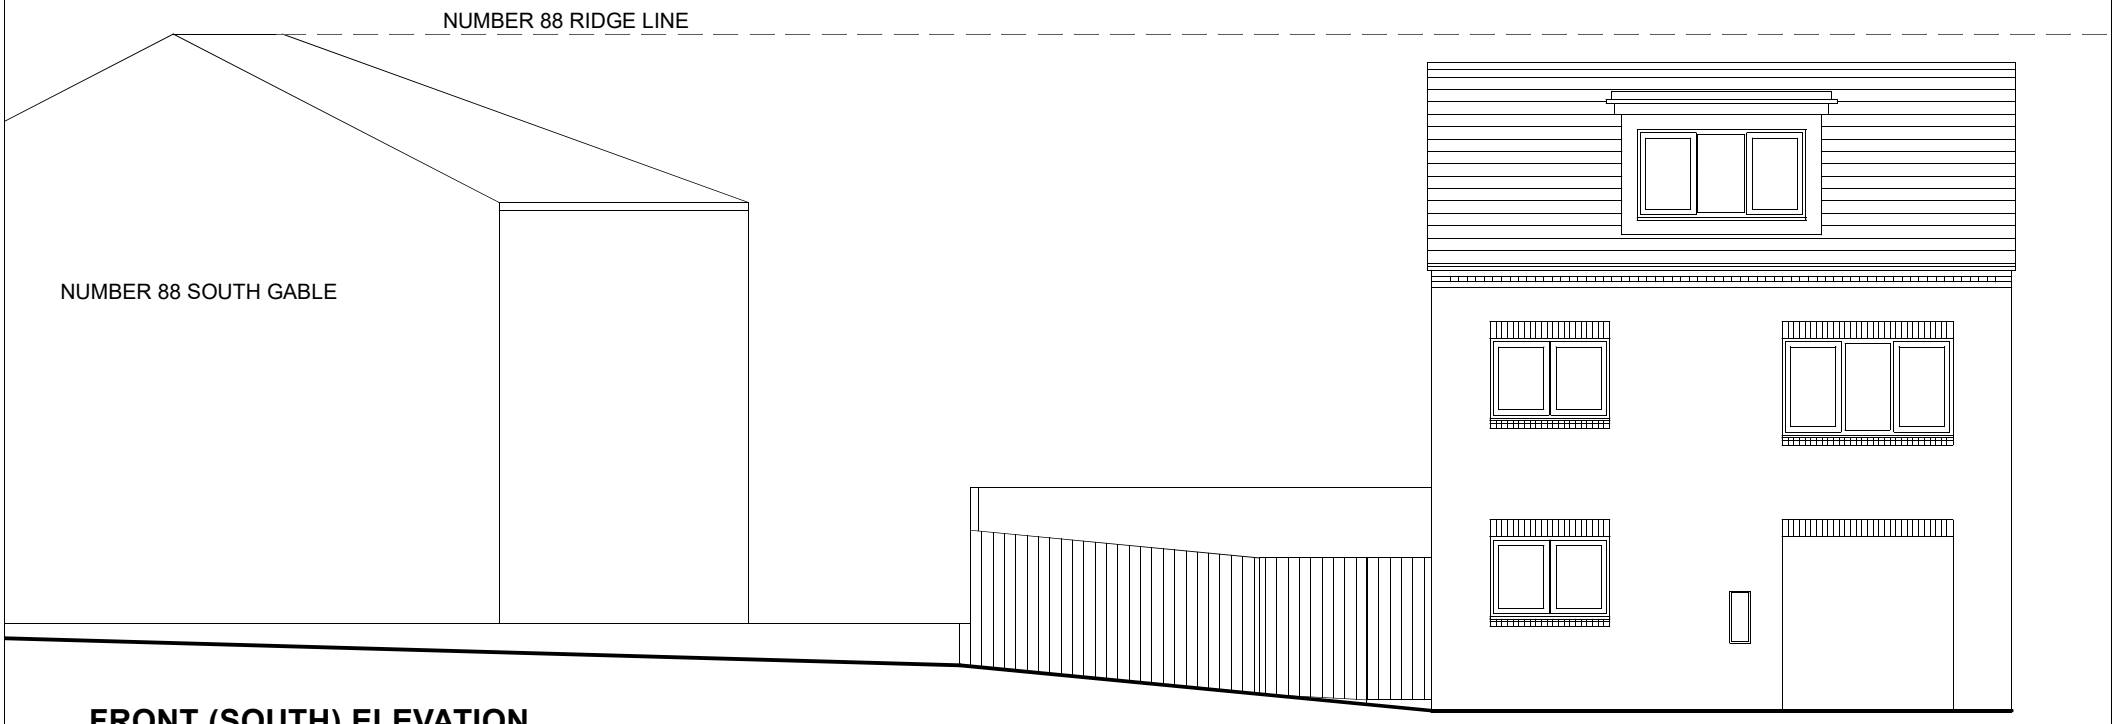

FRONT (SOUTH) ELEVATION

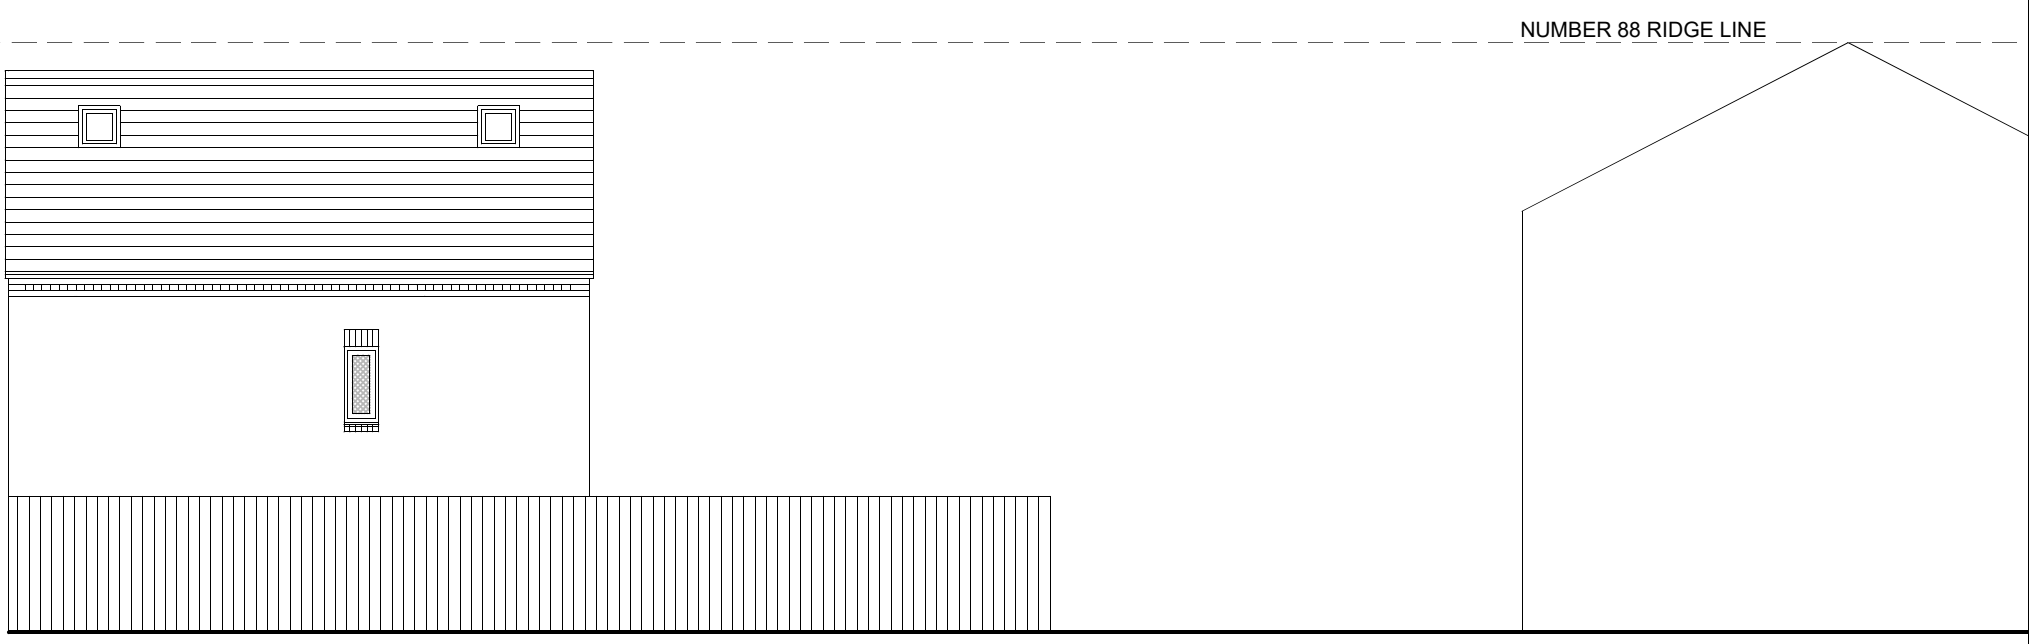

REAR (NORTH) ELEVATION

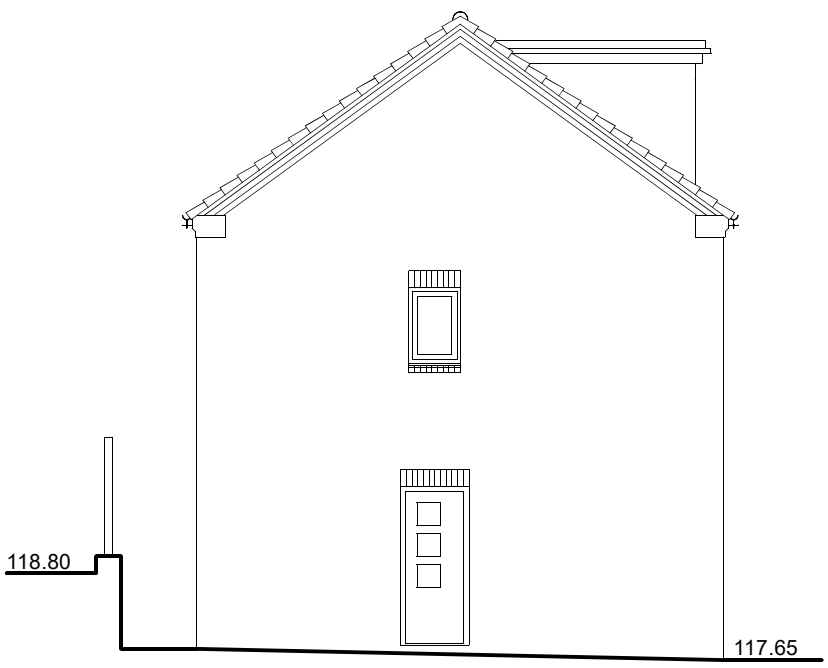

SIDE (WEST) ELEVATION

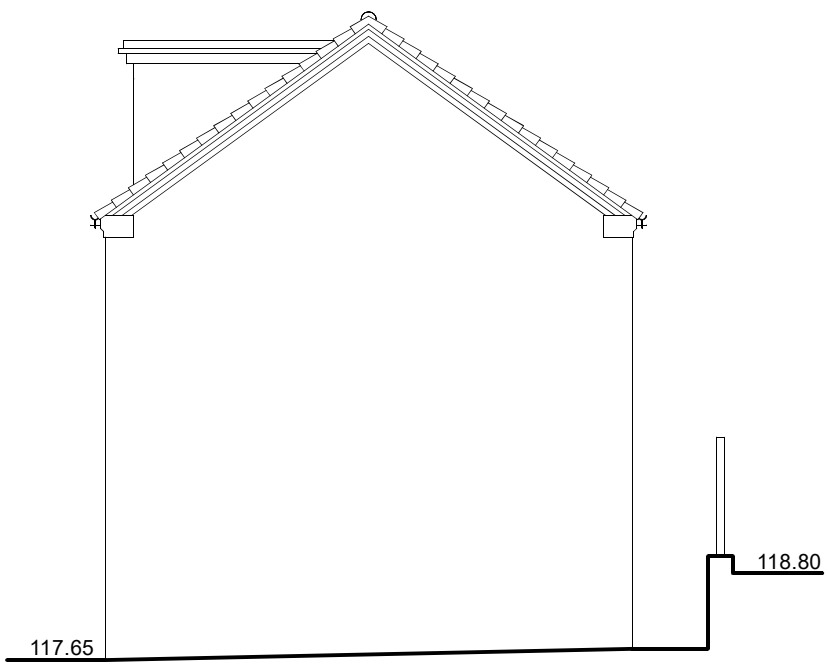

SIDE (EAST) ELEVATION

REV	DATE	BY	DESCRIPTION

DARREN MAYNER ARCHITECTURE	54 ROWTHORNE AVENUE SWANWICK ALFRETON DE55 1RZ 01773 602082 www.mayner-architecture.co.uk	PROPOSED RESIDENTIAL DEVELOPMENT AT 86 HEANOR ROAD CODNOR	PROPOSED 2 BED FLAT BUILDING ELEVATIONS	DRAWN DM / SIZE A3 / NO. DMA-086-012	DATE 18-2-2022 / SCALE 1:100 / REV