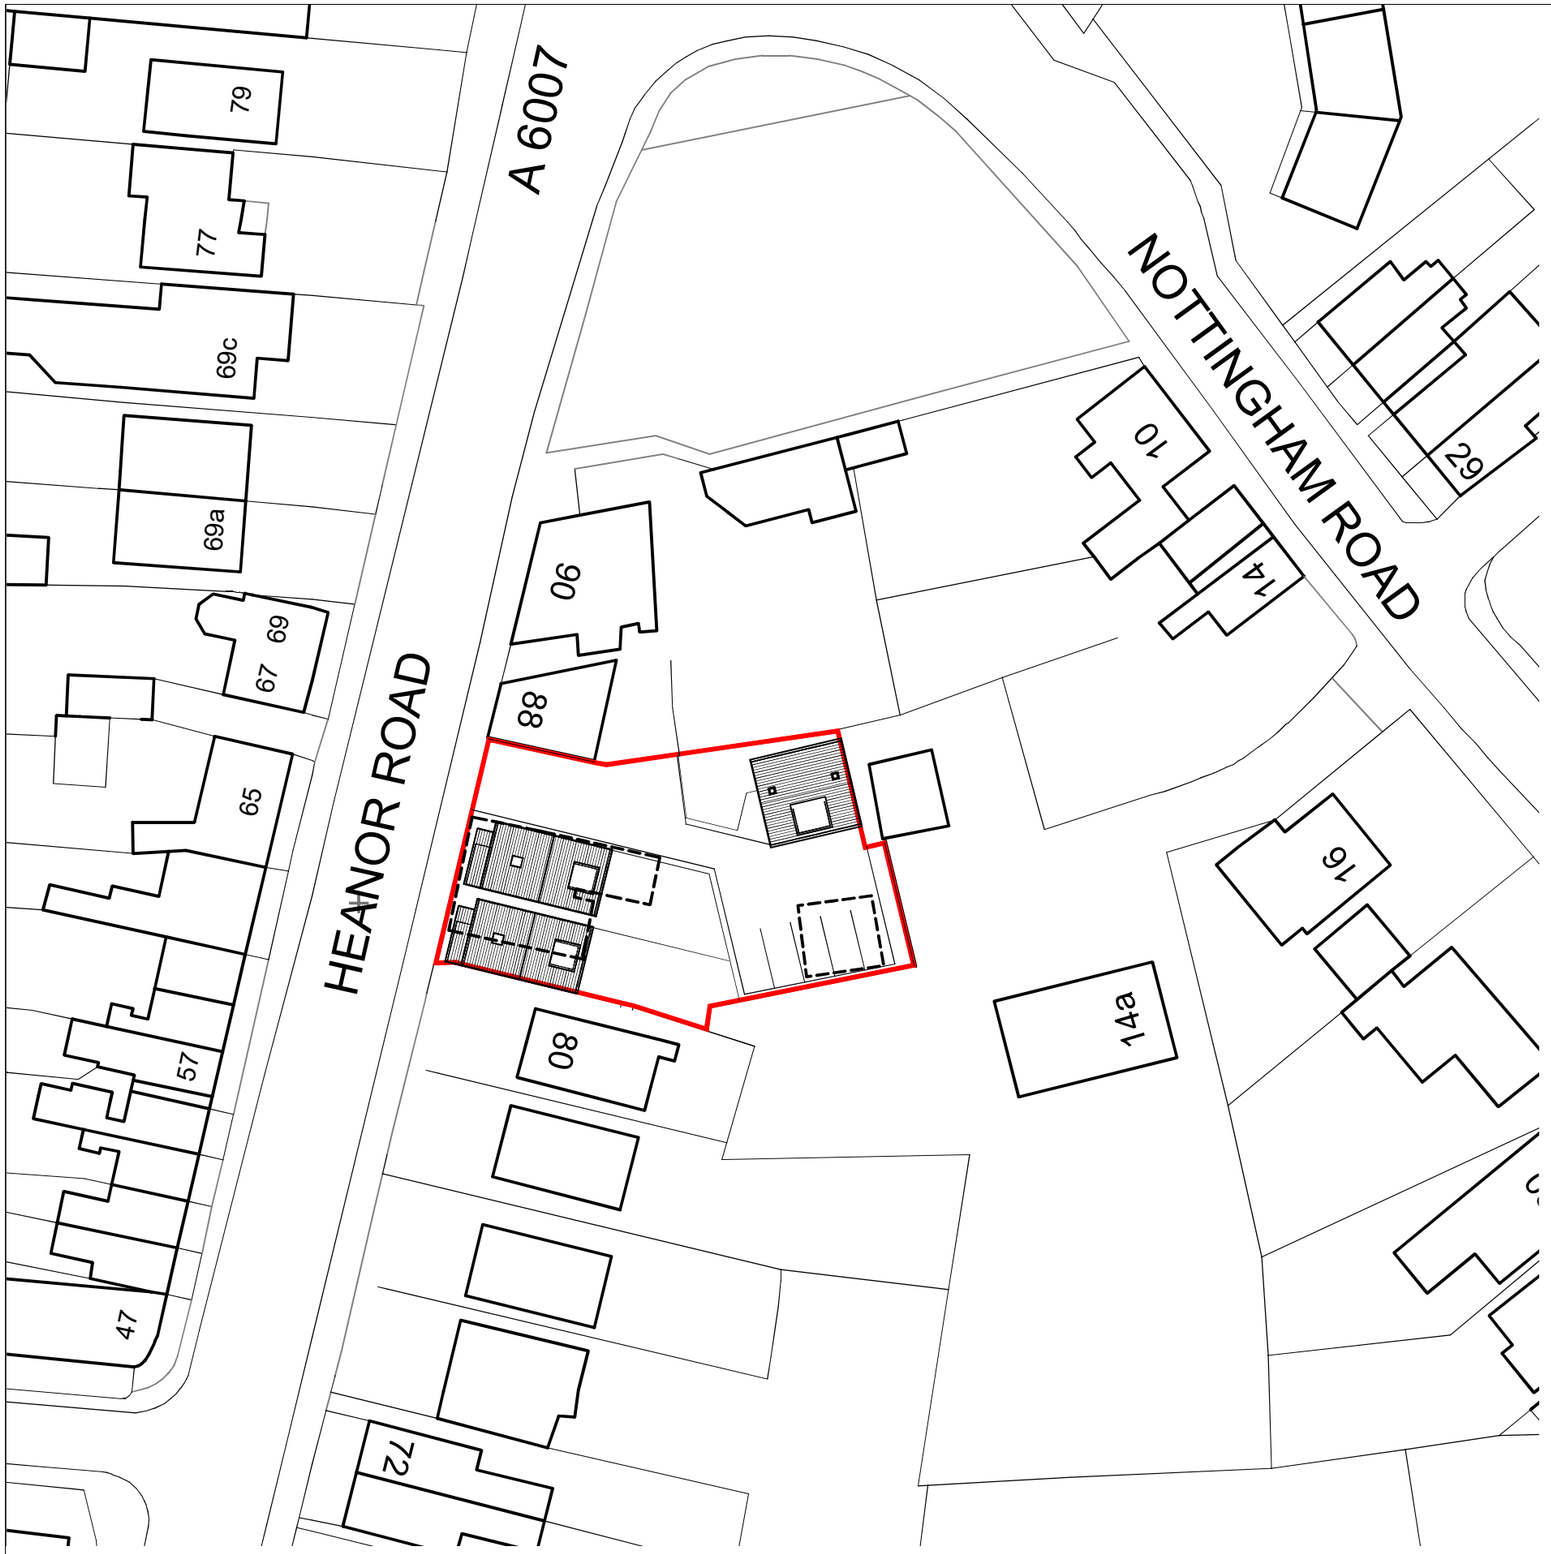

0m 25m

SITE BLOCK PLAN @ 1:500



© Crown copyright 2020 Ordnance Survey 100053143
Cadastral data is subject to Crown copyright and is reproduced with permission of HM Land Registry.

SITE LOCATION PLAN @ 1:1250

REV	DATE	BY	DESCRIPTION
B	21-2-2022	DM	FLATS BLOCK REDESIGNED TO REDUCE HEIGHT
A	20-1-2022	DM	FLATS BLOCK REDESIGNED TO REDUCE HEIGHT

DRAWN DM | DATE 1-7-2021
SIZE A3 | SCALE 1:500 & 1:1250
NO. DMA-086-01 | REV B

SITE LOCATION AND BLOCK PLANS

PROPOSED RESIDENTIAL DEVELOPMENT AT 86 HEANOR ROAD CODNOR

DARREN MAYNER ARCHITECTURE
54 ROWTHORNE AVENUE
SWANWICK ALFRETON
DE55 1RZ 01773 602082
www.mayner-architecture.co.uk