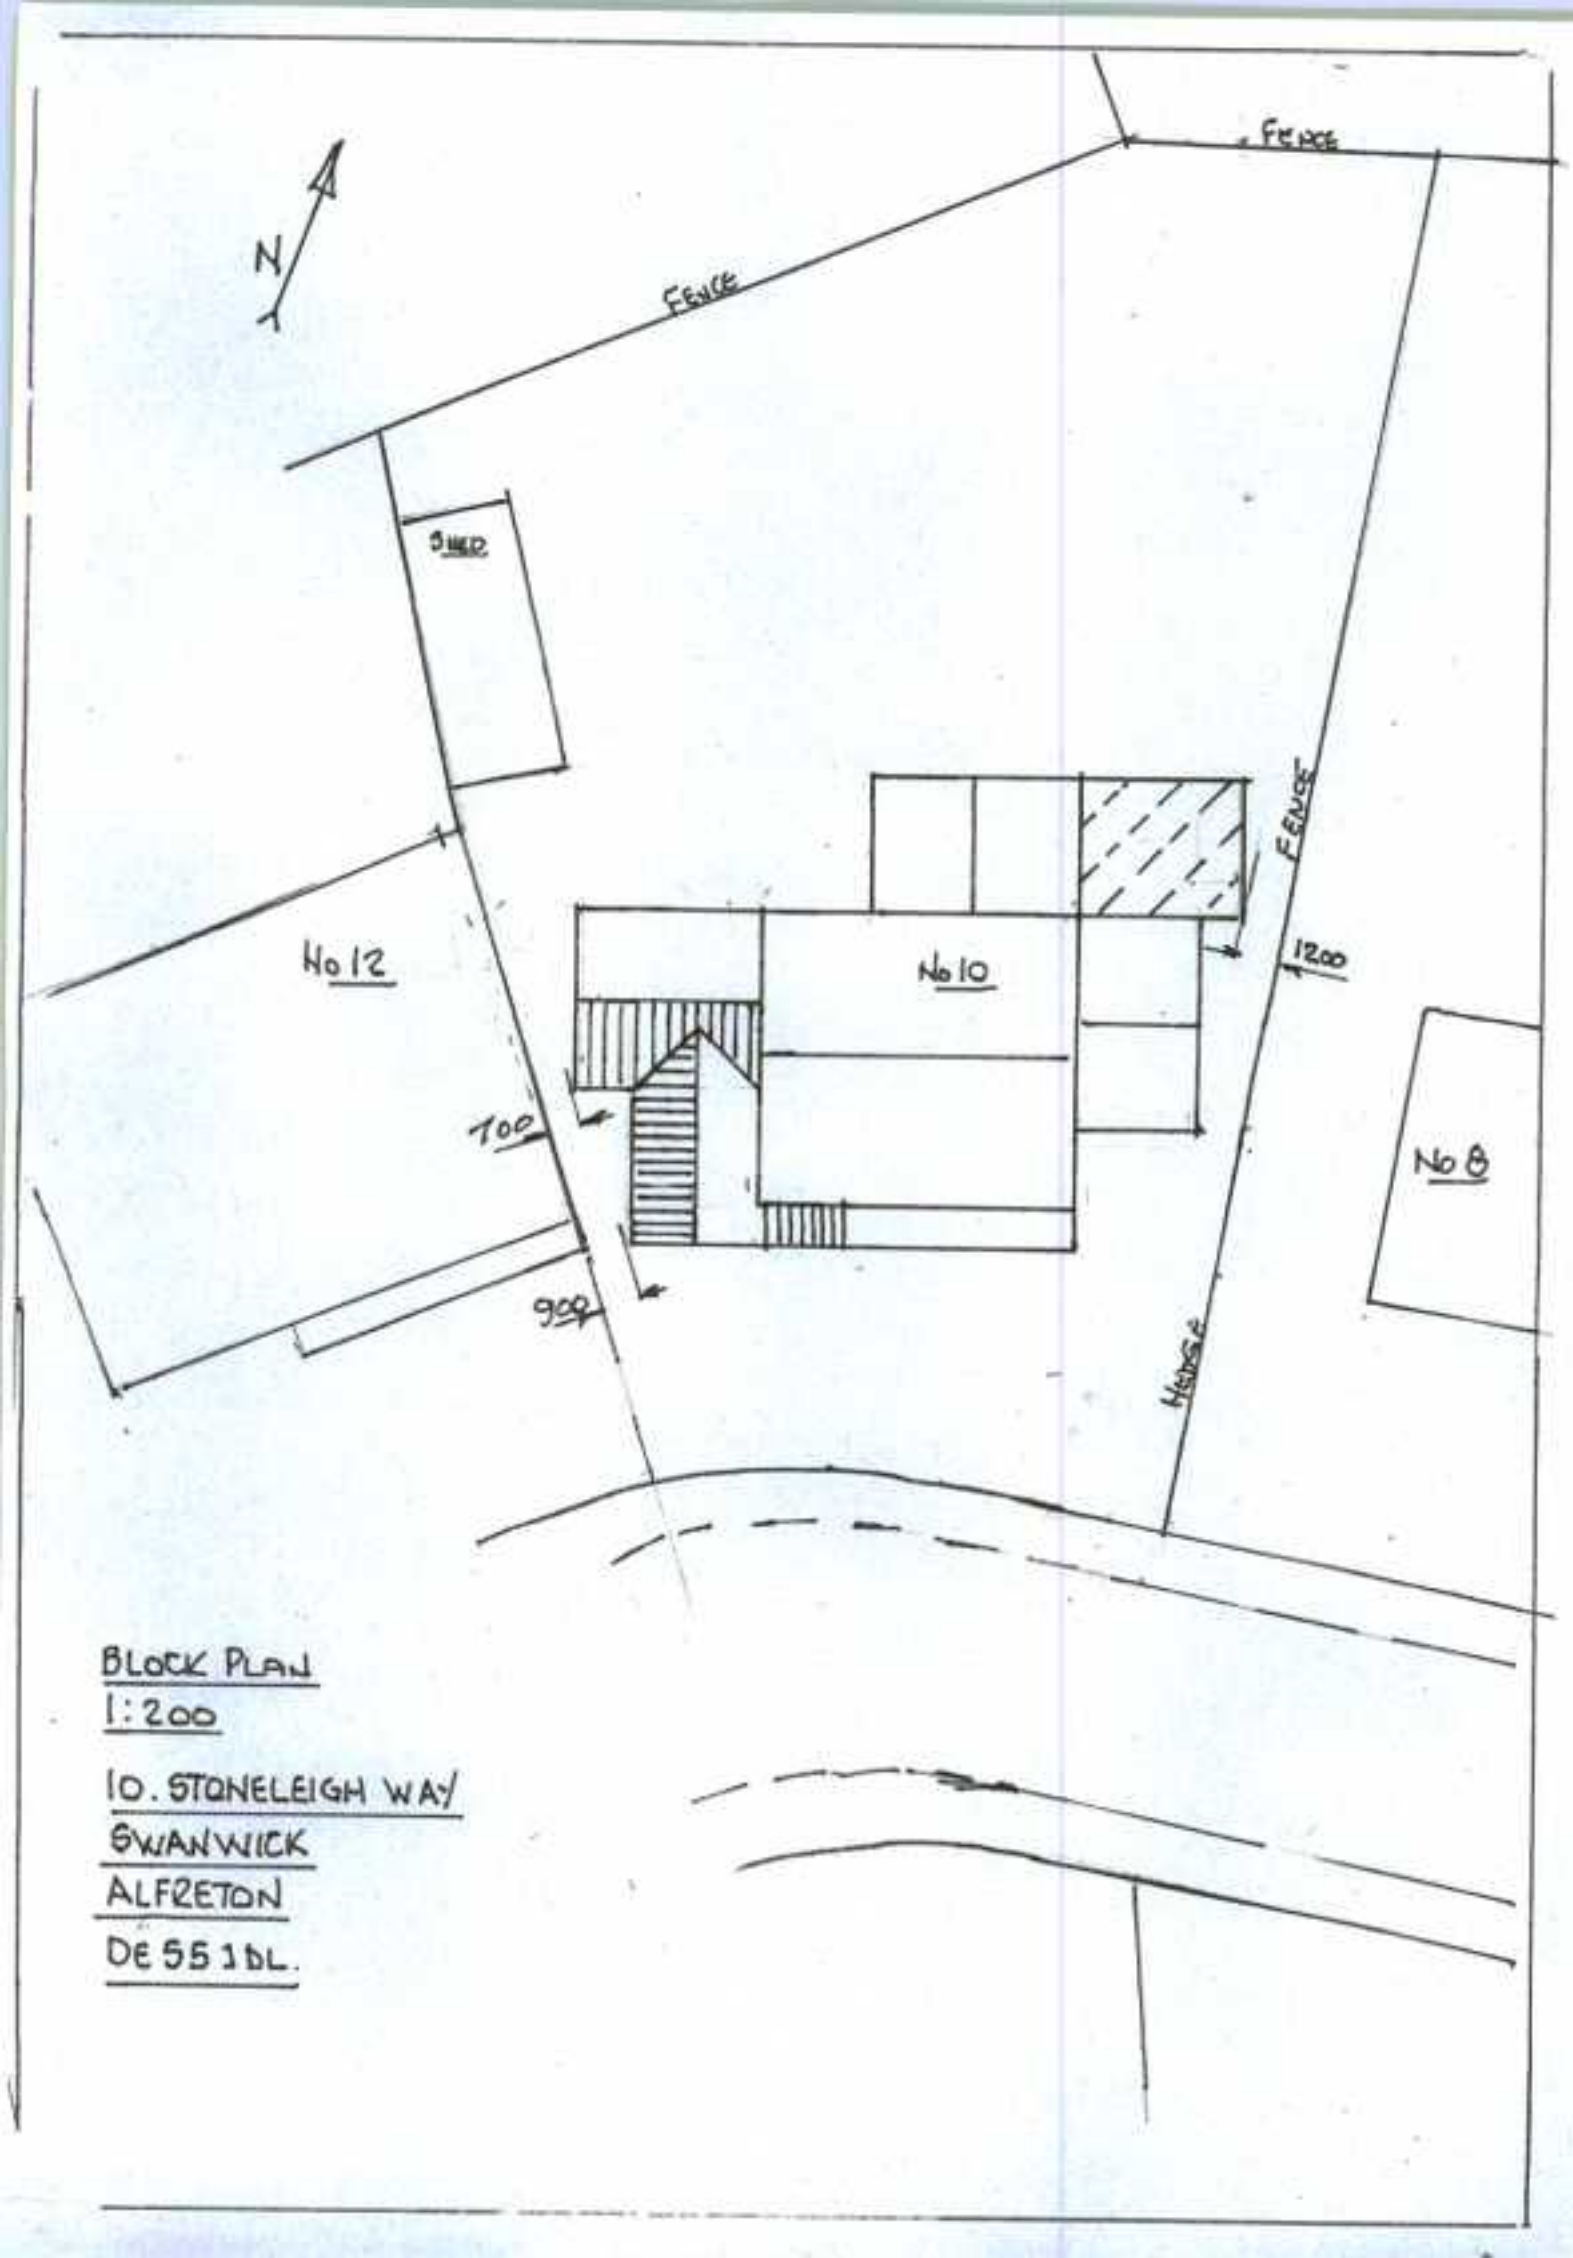


BLOCK PLAN
1:200

10. STONELEIGH WAY
SWANWICK
ALFRETON
DE 55 1DL.