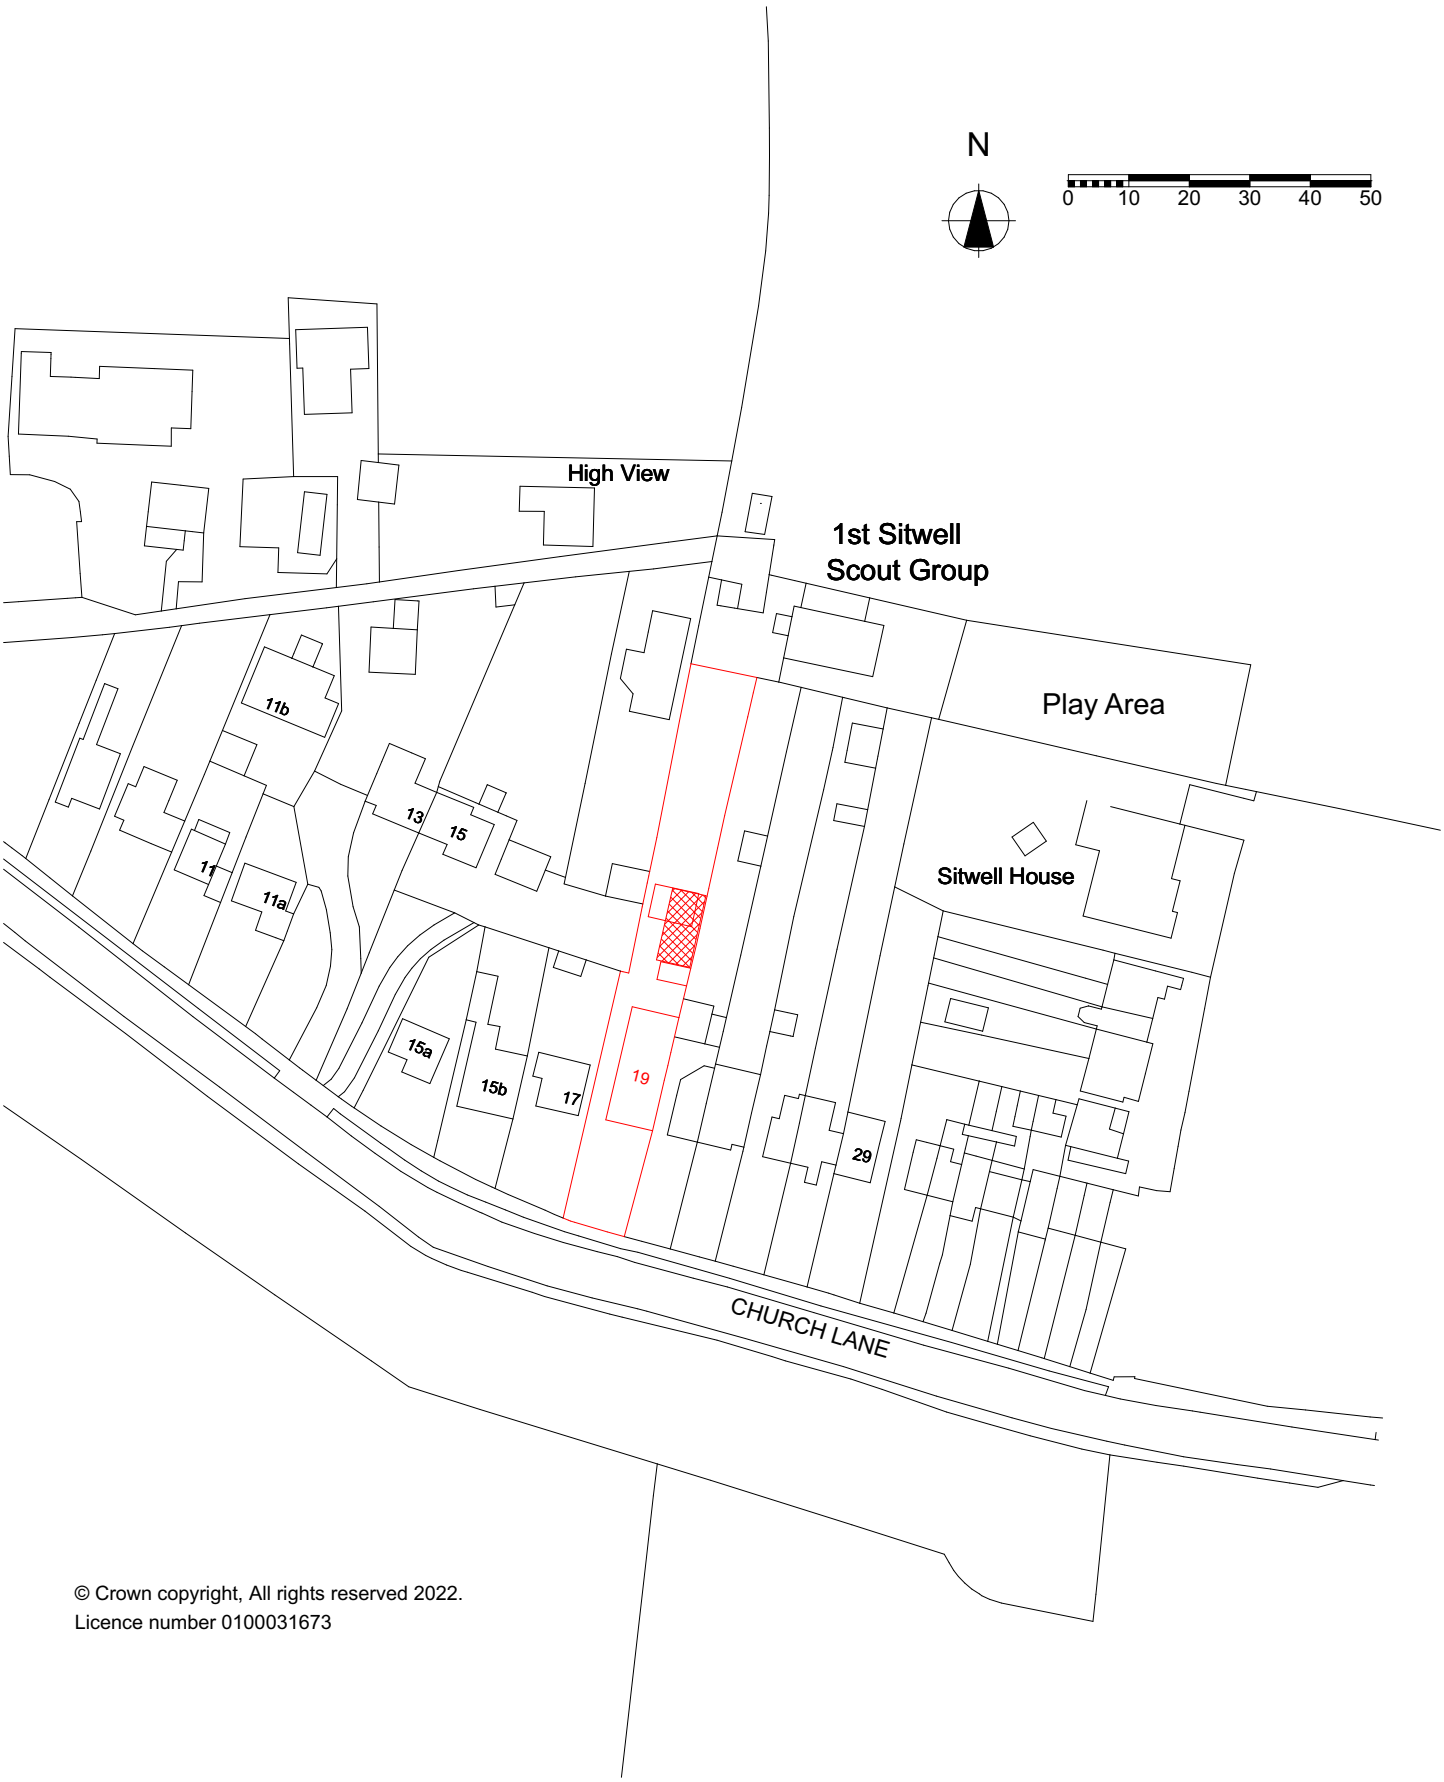


© Crown copyright, All rights reserved 2022.
Licence number 0100031673

Client **Mr S. Ingledew**					Dwg. Title **Site Location Plan 1:1250**	
Job. **19 Church Lane, Horsley Woodhouse, Ilkeston, DE7 6BB**					Dwg. Status **PLANNING**	
	Job No. **22/0202**	Drwg No. **002**	Rev. -	Scale @A4 1:1250	Date 24/02/22	

This drawing is protected by the copyright of sAs Architectural Design Services

sAs
Architectural Design Services
1 Holby Close
Nottingham
NG5 9AL
T: 0115 955 3954 M: 07960 872572
steve.scrimshaw@SAS-ADS.com