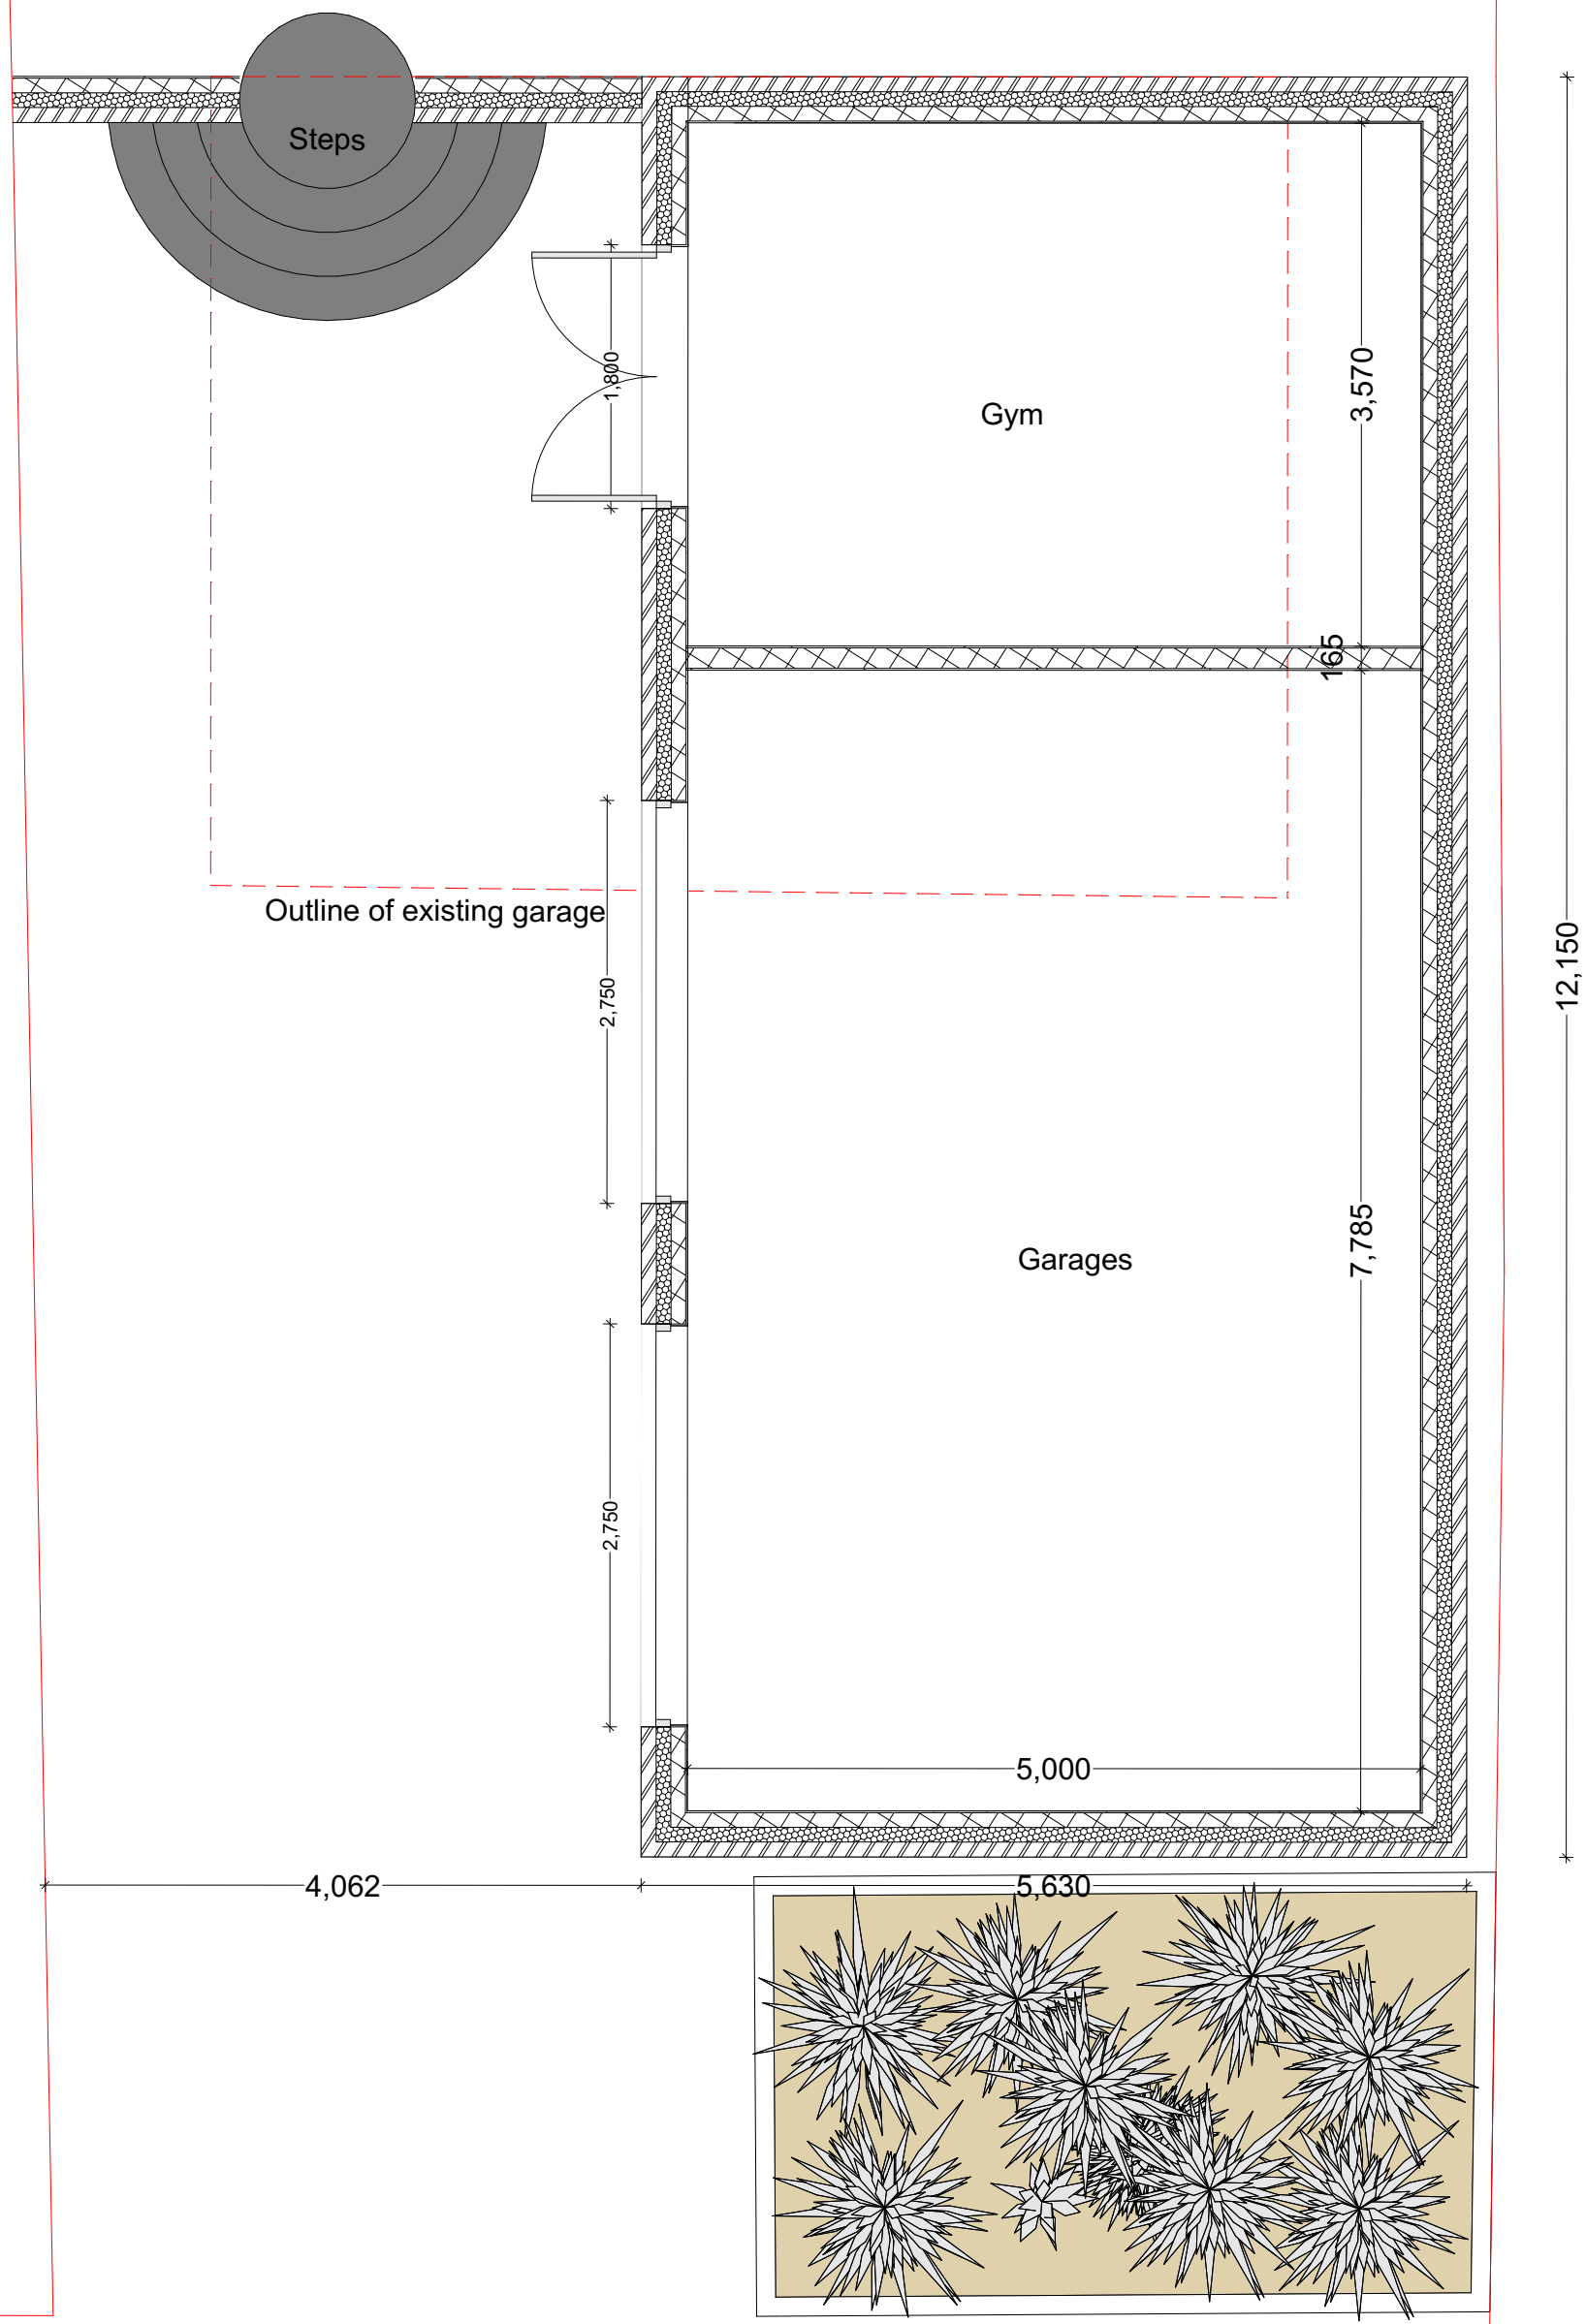


Existing planting area

Client **Mr S. Ingledew**			Dwg. Title **Garage Floor Plan As Proposed**		
Job. **19 Church Lane, Horsley Woodhouse, Ilkeston, DE7 6BB**			Dwg. Status **PLANNING**		
	Job No. **22/0202**	Drwg No. **101**	Rev. -	Scale @A3 1:50	Date 24/02/22

This drawing is protected by the copyright of sAs Architectural Design Services

sAs
Architectural Design Services
1 Holby Close
Nottingham
NG5 9AL
T: 0115 955 3954 M: 07960 872572
steve.scrimshaw@SAS-ADS.com