



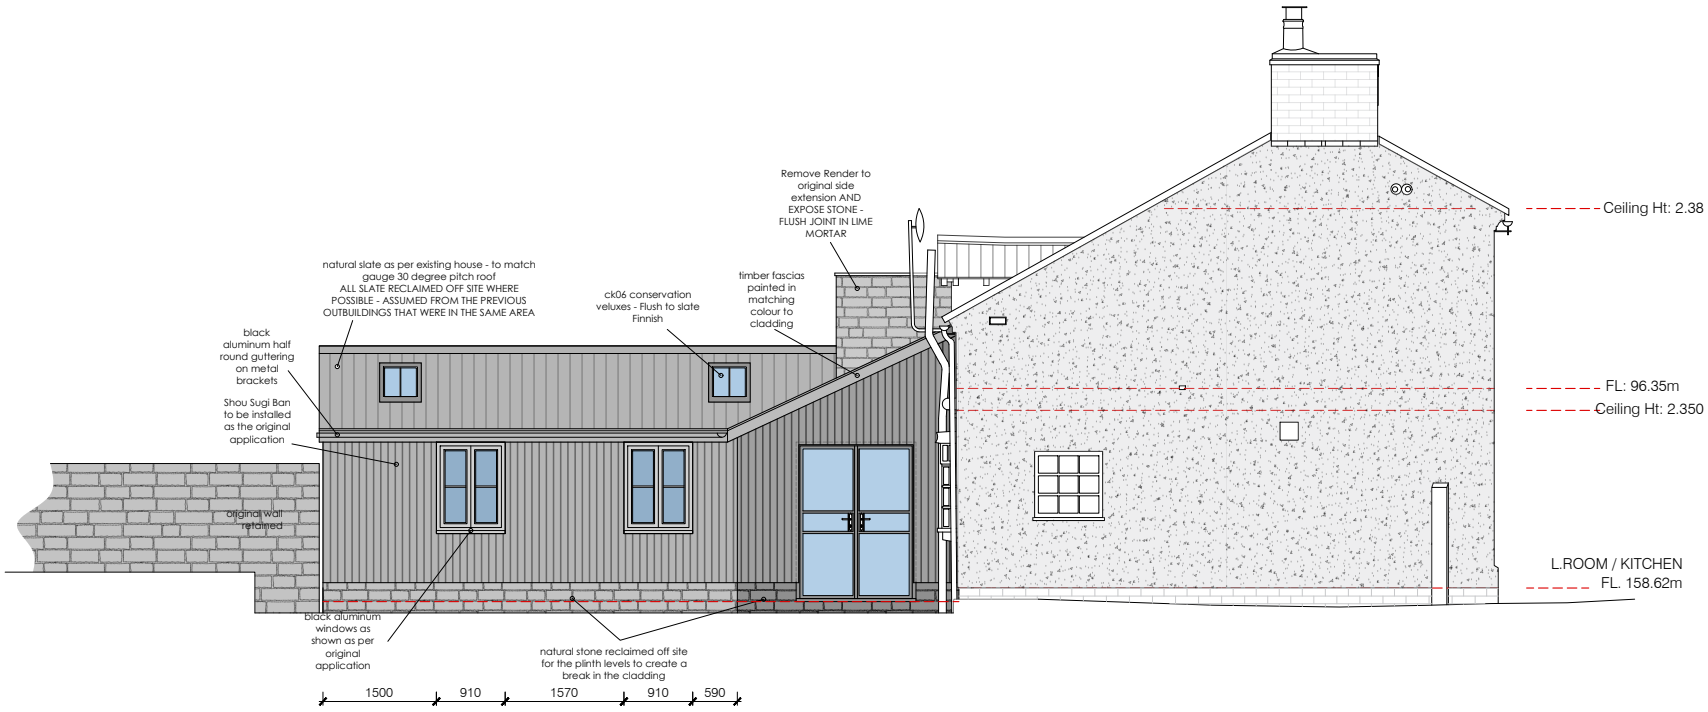

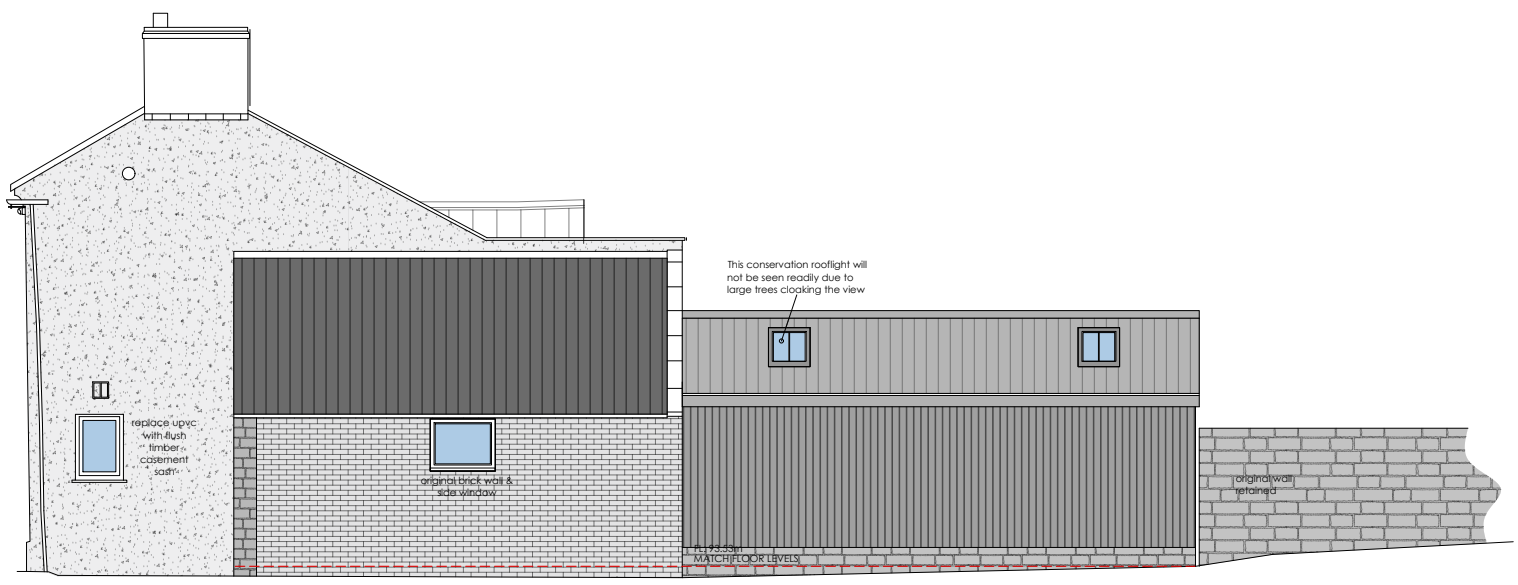



S.G ARCHITECTURAL DESIGN
Tel: 07817034426. sgarchitecturaldesign@gmail.com.
www.sgarchitecturaldesign.com

Sherbourne Mill House, Hillcliff lane, Turnditch

02 B - PROPOSED ELEVATIONS 1-100

SG PROJECT NO.	PAPER SIZE	DRAWN BY
224	A3	SG
REVISION PLANNING	SCALE(S) 1:50	

Drawing measurements shall not be obtained by scaling. Verify all dimensions prior to construction. Immediately report any discrepancies on this document to SG ARCHITECTURAL DESIGN.

REV.	DESCRIPTION	DATE	BY	CHK'D
P1	REV 4 FOLLOWING PW COMMENTS	10-02-22	SG	SG
P2	REVISED LAYOUTS FOLLOWING PW COMMENTS	24-02-22	SG	SG