THIS DRAWING IS THE PROPERTY OF TDR DESIGN SERVICES LIMITED. COPYRIGHT IS RESERVED AND IS ISSUED ON THE CONDITION THAT IT IS NOT COPIED, REPRODUCED OR DISCLOSED, EITHER WHOLLY OR IN PART WITHOUT WRITTEN PERMISSION FROM TDR DESIGN SERVICES.


DO NOT SCALE OFF THIS DRAWING. ALL DIMENSIONS AND SETTING-OUT TO BE CHECKED AND VERIFIED ON SITE BY THE CONTRACTOR PRIOR TO CONSTRUCTION, ORDERING OR MANUFACTURING. IF IN DOUBT, OR ANY DISCREPANCIES FOUND, CONTACT THE ORIGINATOR FOR CLARIFICATION.

ALL WORK TO BE CARRIED OUT IN ACCORDANCE WITH CURRENT BS/EN STANDARDS AND CODES OF PRACTICE.


DRAWING NOTES




WEST ELEVATION
SCALE 1:100 @A3

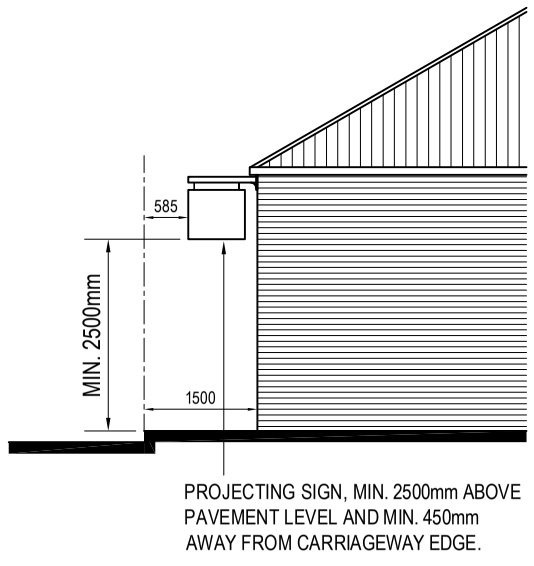


SOUTH ELEVATION
SCALE 1:100 @A3

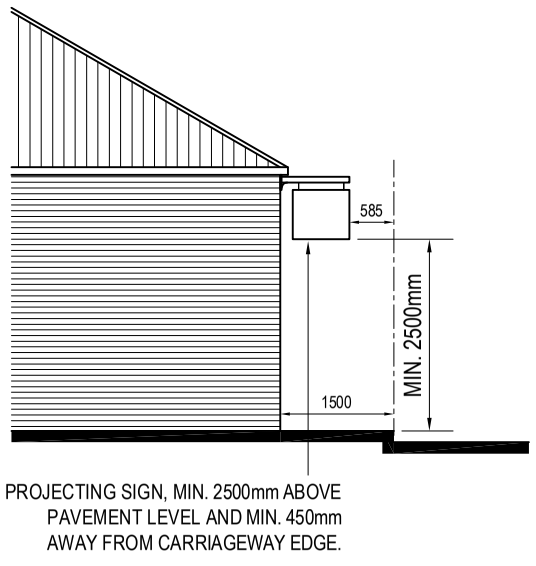

NORTH ELEVATION
SCALE 1:100 @A3

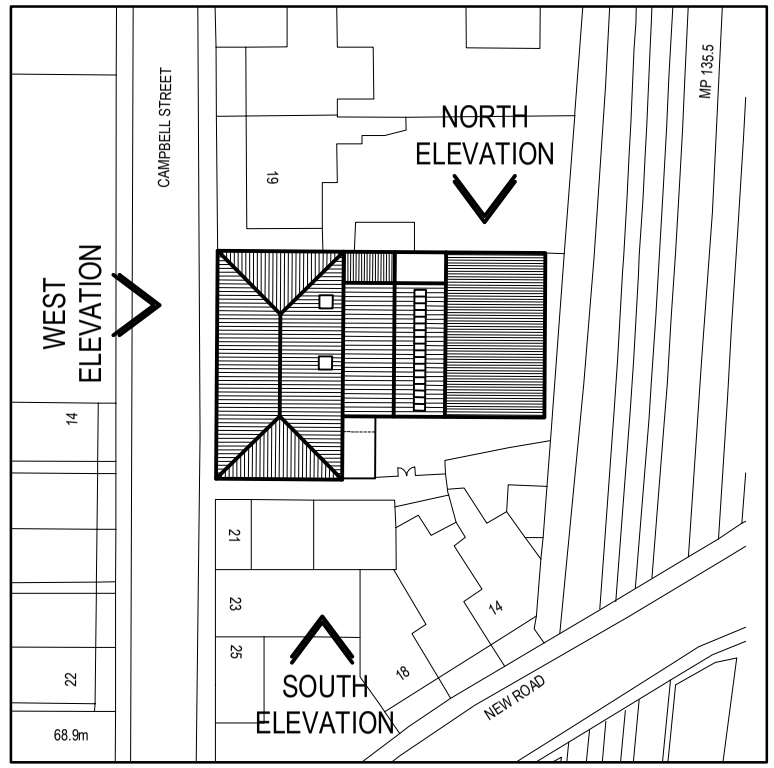

KEY PLAN
SCALE 1:NTS @A2

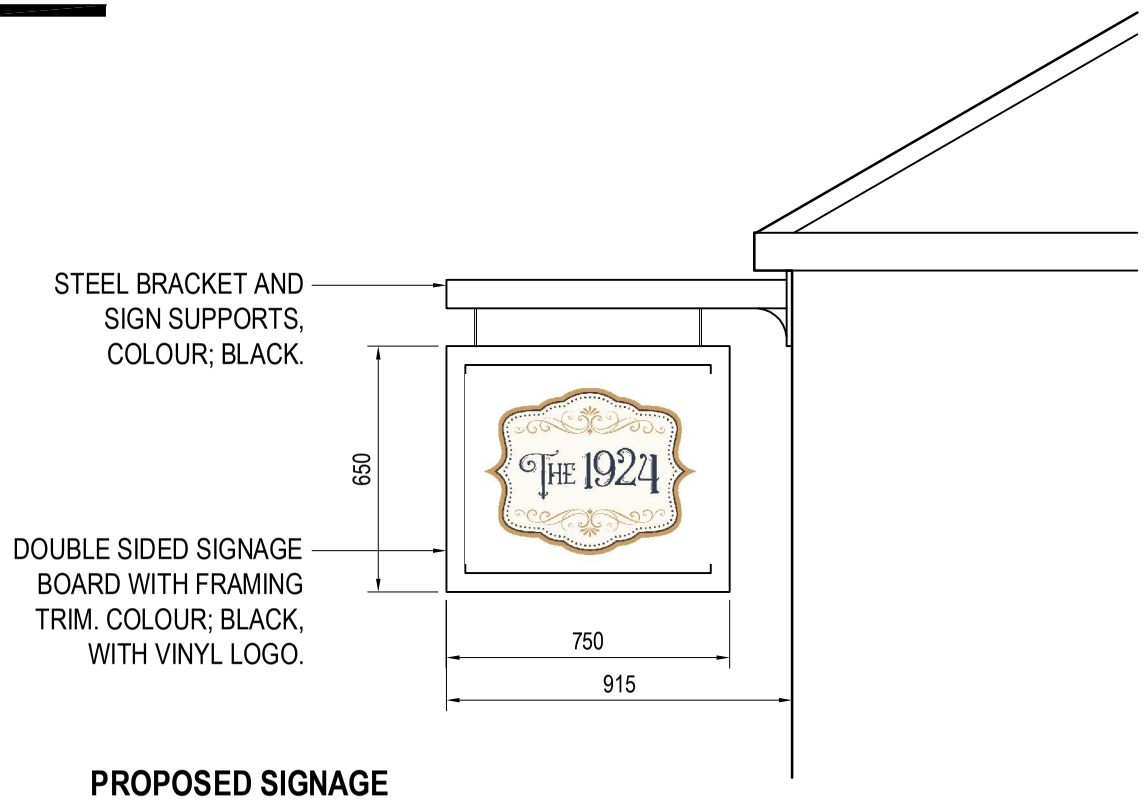

PROPOSED SIGNAGE
SCALE 1:20 @A3

REVISION	DATE	DESCRIPTION	DRAWN	CHECKED
002	28/02/22	Pavement dimensions added.	SP	GP
001	05/01/22	Initial drawing issue.	SP	GP

DRAWING STATUS
SIGNAGE APPLICATION

TDR DESIGN SERVICES
THE OLD COTTAGE
MAIN STREET
KIRKPRETON
DERBYSHIRE DE6 3LD
T 01335 372 812
M 07976 422 056
E info@tdr-designservices.com
W www.tdr-designservices.com

CLIENT
Mr. Paul Marshall

PROJECT TITLE
1924 Building, Belper
Proposed Signage

DRAWING TITLE
Proposed Signage Details

PROJECT NUMBER	DRAWING NUMBER	REVISION
20849-02	01-310	002

SCALE	DRAWN BY	CHECKED BY	DATE
1:VAR @A3	SP	GP	04/01/22

COPYRIGHT © TDR DESIGN SERVICES LIMITED 2022. ALL RIGHTS RESERVED