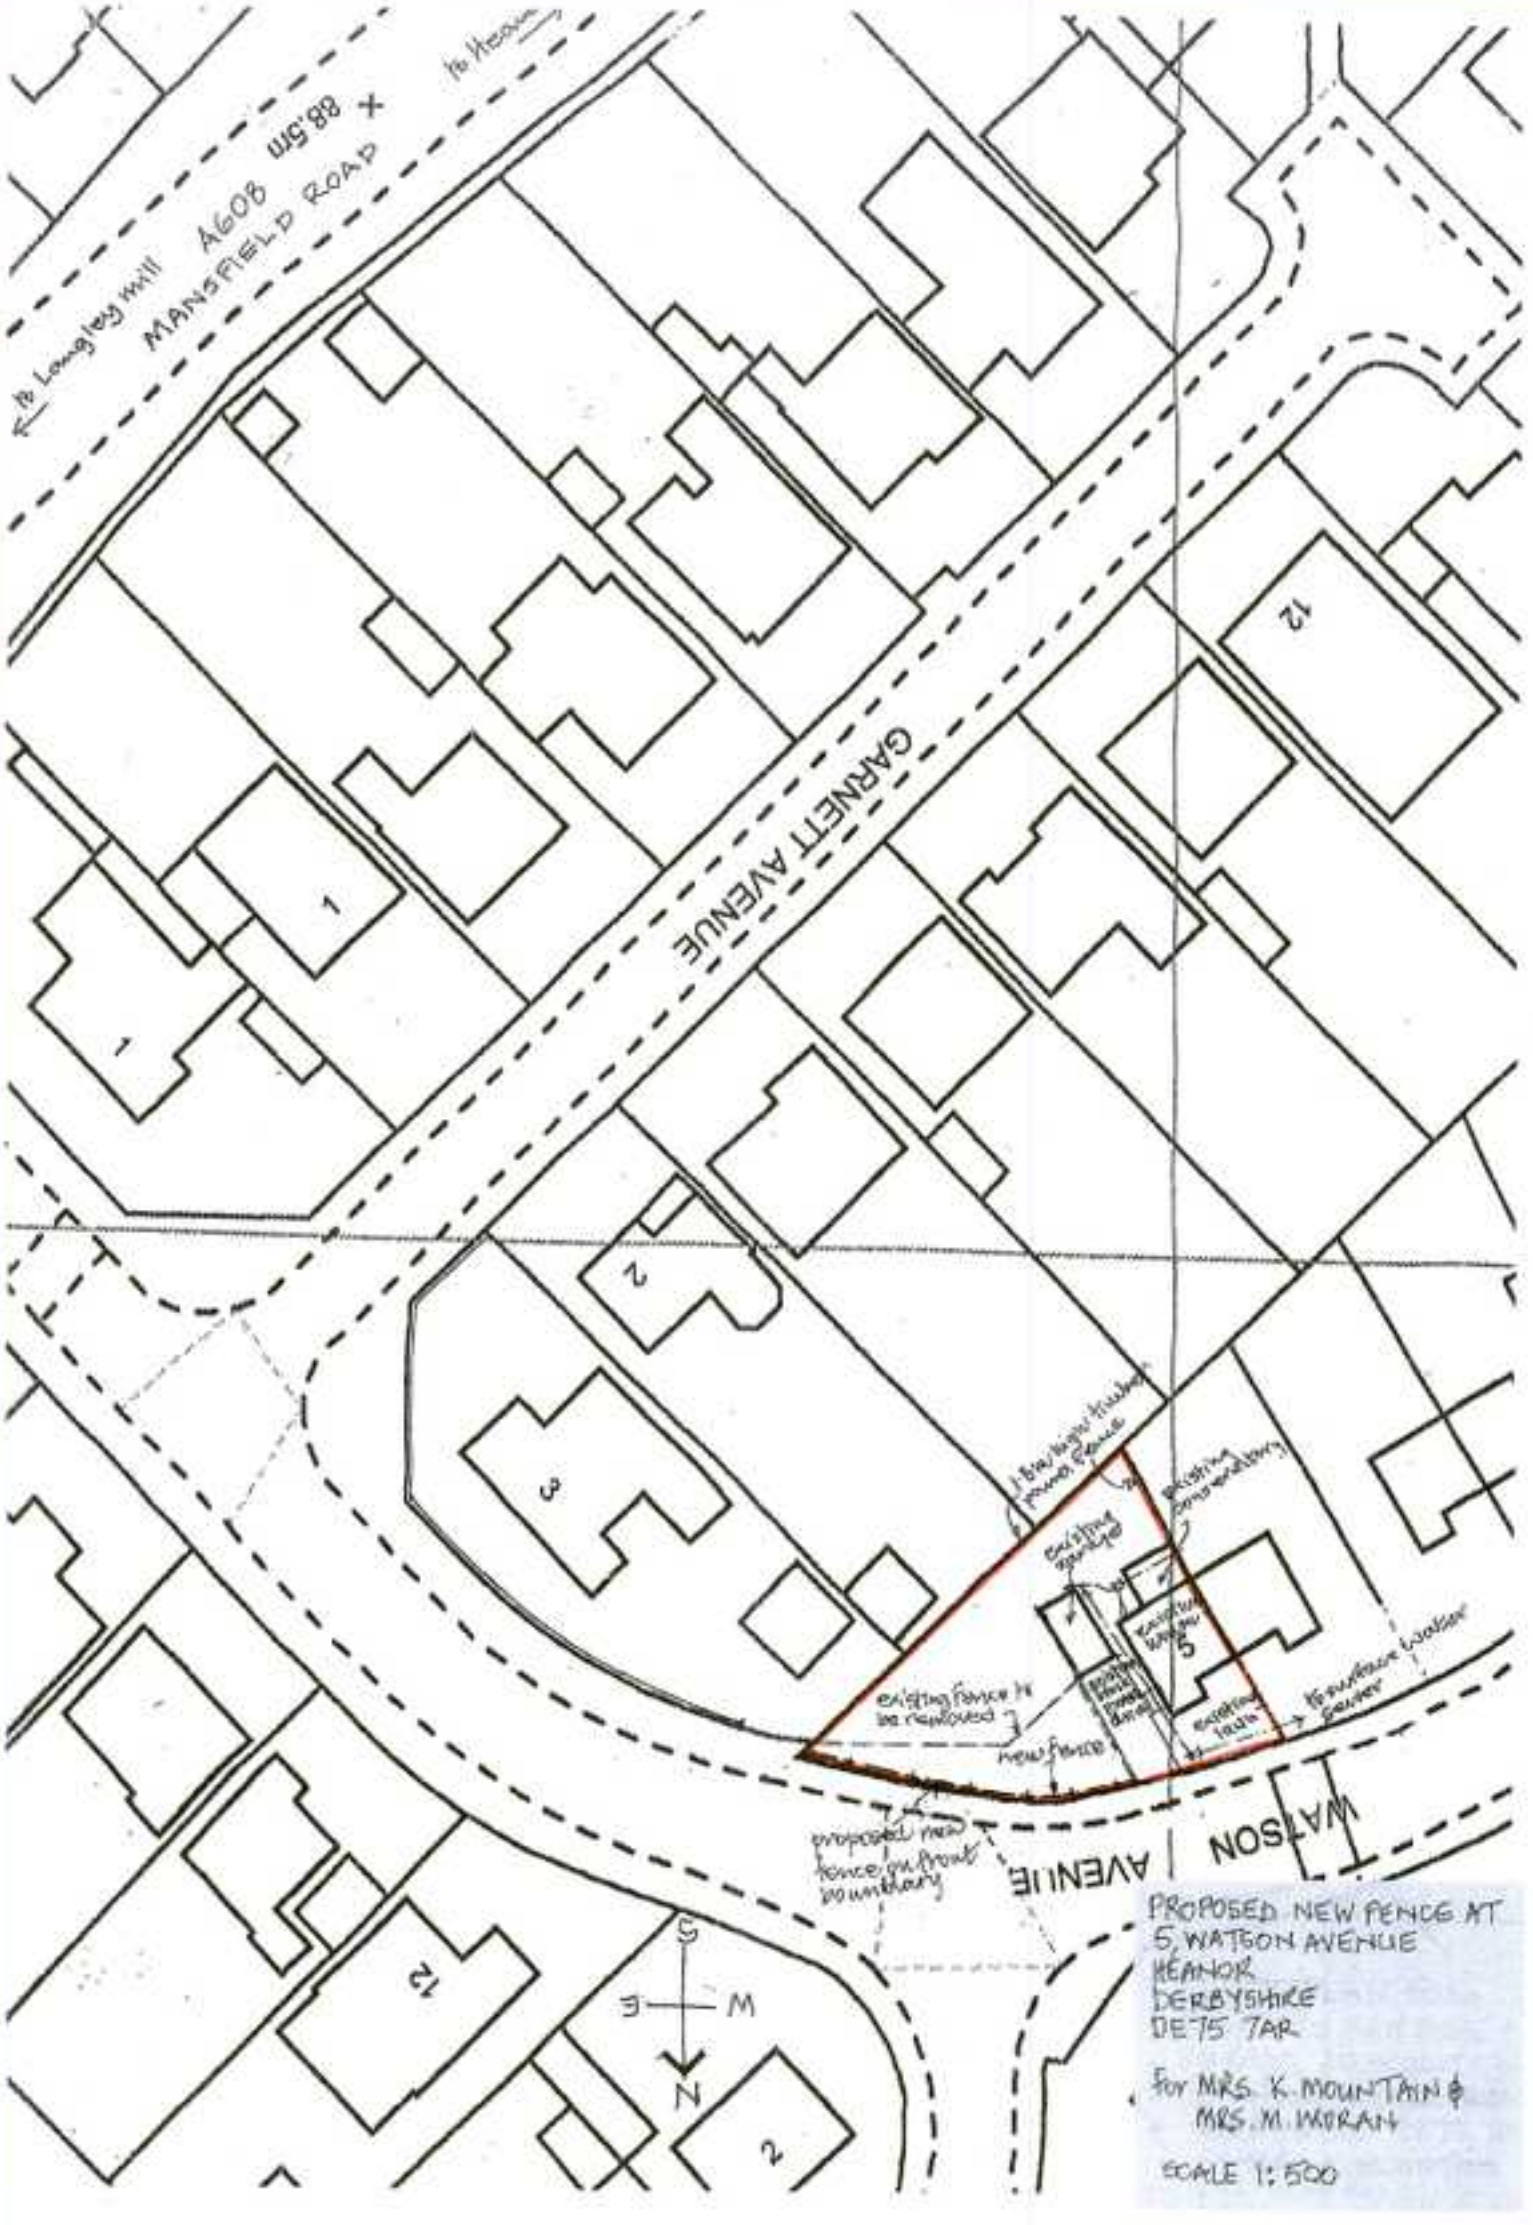
to Langley mill
A608
MANSFIELD ROAD
88.5m
GARNETT AVENUE
WATSON AVENUE
1
1
2
3
12
12
2
5
existing fence to be removed
new fence
proposed new fence on front boundary
existing garage
existing conservatory
existing water
existing lawn
to surface water sewer
S
E
W
N
PROPOSED NEW FENCE AT
5, WATSON AVENUE
HEANOR
DERBYSHIRE
DE75 7AR
for MRS. K. MOUNTAIN &
MRS. M. MORAN
SCALE 1:500