



Section B-B Scale 1:100

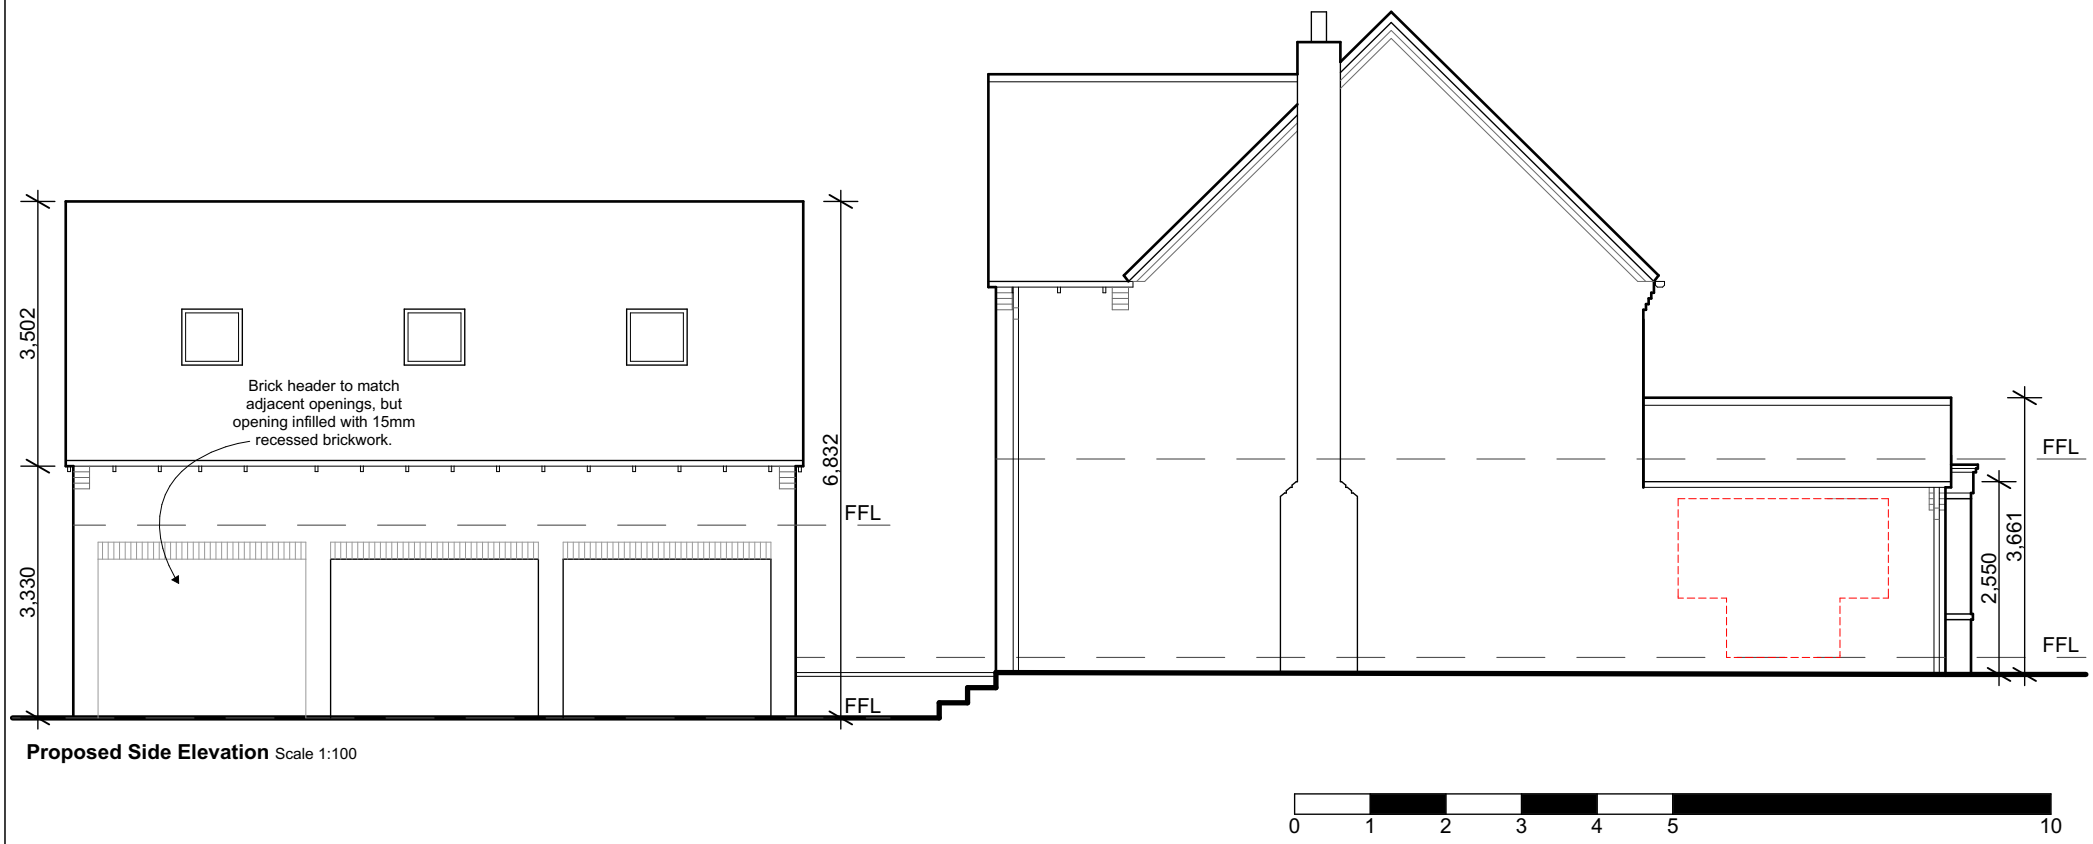

Proposed Side Elevation Scale 1:100

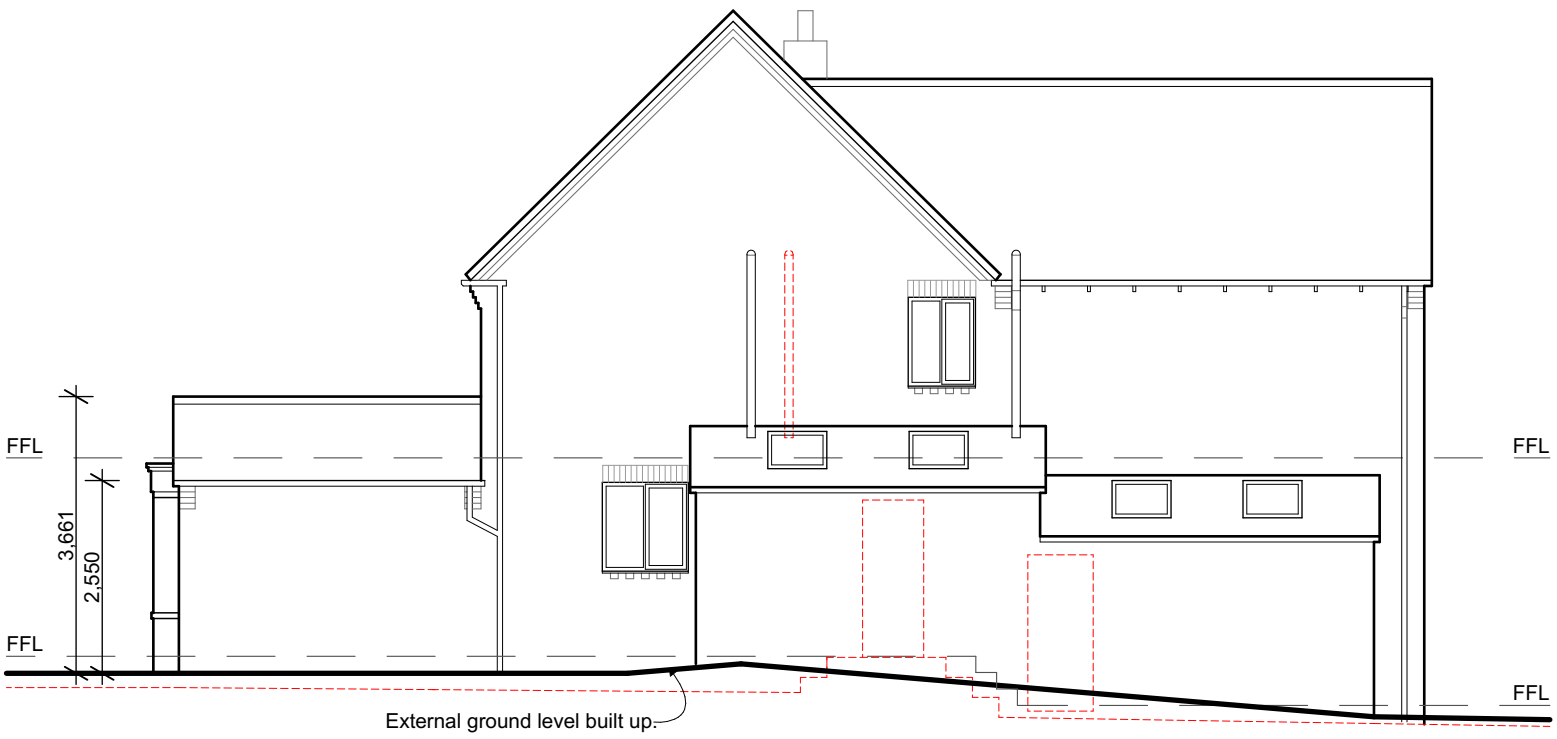

Proposed Side Elevation Scale 1:100

Notes:

Copyright retained in accordance with the copyright design and patents act 1988. Dimensions must not be scaled from this drawing. The contractor is to check and verify all building and site dimensions before work is commenced. The Contractor is to check and verify with all Statutory Authories and Employer the local and condition of any underground or overhead services or confirm that none exist prior to work commencing on site.

CDM Regulations 2015:

! Denotes a significant hazard or difficult to manage procedure. Please refer to 'Designer Risk Assessment' for further information regarding mitigation of hazards.

CDM Regulations, require all projects to:
- Have workers with the correct skills, knowledge, training and experience.
- Contractors providing appropriate supervision, instruction and information.
- A written Construction Phase Plan.

Swain Architecture are appointed as 'Designer' only, unless appointed by the client in writing to confirm Swain Architecture's role as 'Principal Designer'.

Rev	Description	Date
G	Revised as per LPA	28/02/22
F	Revised as per client	15/02/22
E	Revised as per client	03/02/22
D	Revised as per client	19/01/22
C	Revised as per client	15/12/21
B	Revised as per client	24/11/21
A	Revised as per client	19/11/21

SWAIN ARCHITECTURE
W: www.swainarchitecture.com
E: info@swainarchitecture.com
T: 0115 972 7685
Mohan Business Centre, Tamworth Road, Long Eaton, Nottingham, NG10 1BE.

Planning

Client: Mr and Mrs Hemans
Project: 139 Ashbourne Road, Turnditch
Drawing: Annexe Section and Elevation
Number: 21.331 S03.04G

Date: October 2021

Paper Size: A3 Scale: 1:100
Drawn By: KS Checked By: