


FRONT ELEVATION

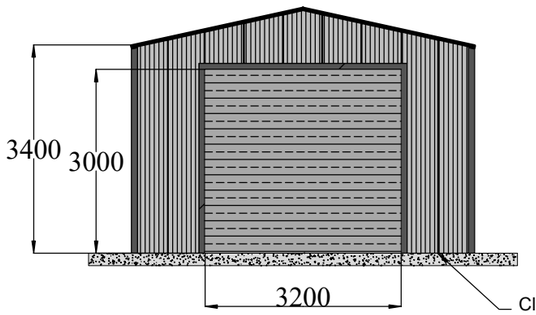


RIGHT SIDE ELEVATION

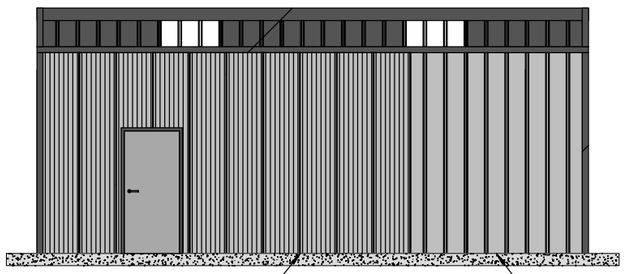


REAR ELEVATION

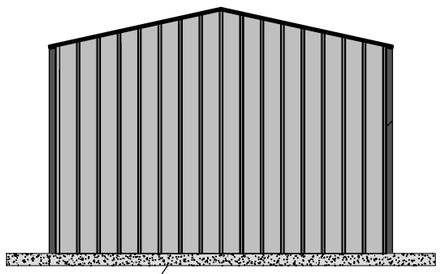

LEFT SIDE ELEVATION

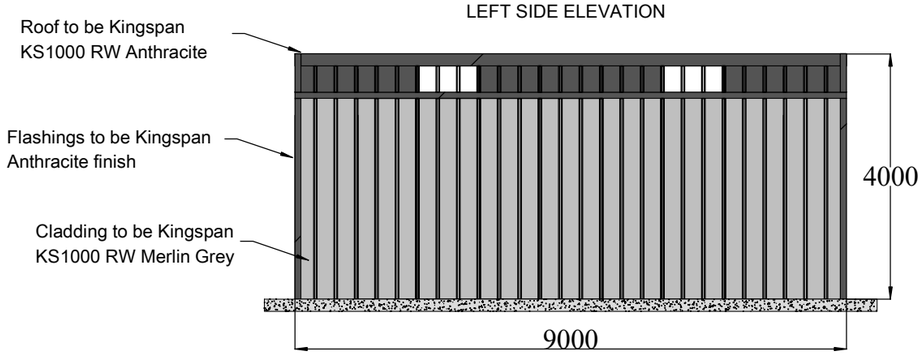

FLOORPLAN

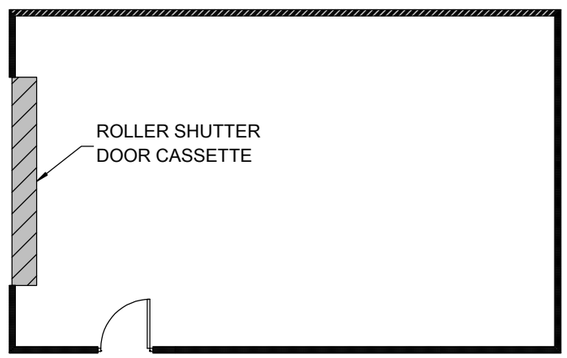

APPLICATION AVA/2022/0123	Shuckstone Lodge, Shuckstone Lane Tansley, Matlock, DE4 5GT			
	TITLE PROPOSED GARAGE			
DATE: 28/02/2022	SIZE A3	CAGE CODE	DWG NO DRG022203	REV C
DRAWN: J.Turner	SCALE 1:100		SHEET 3 of 7	