

PROPOSED ELEVATION A, SCALE 1:50

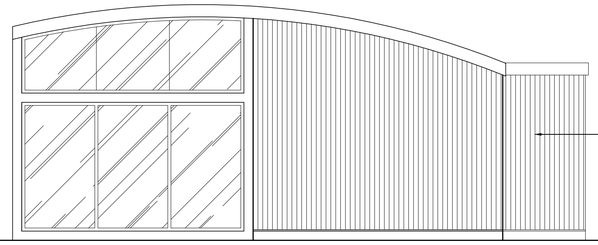

PROPOSED ELEVATION B, SCALE 1:50

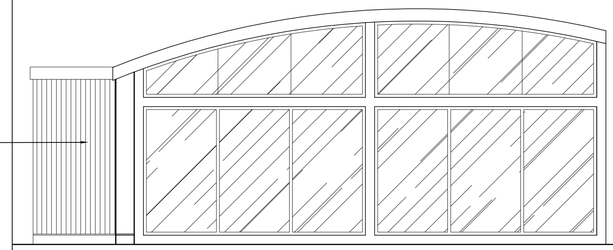

PROPOSED ELEVATION C, SCALE 1:50

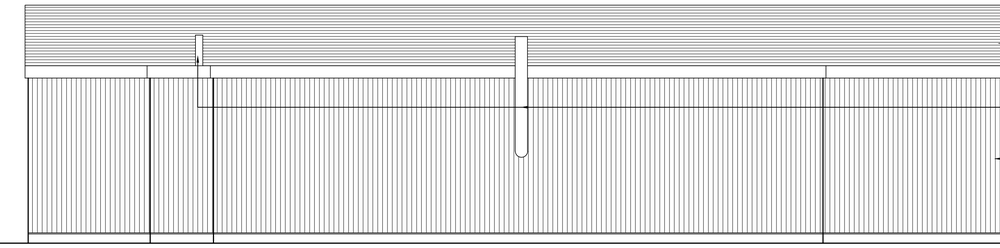

PROPOSED ELEVATION D, SCALE 1:50

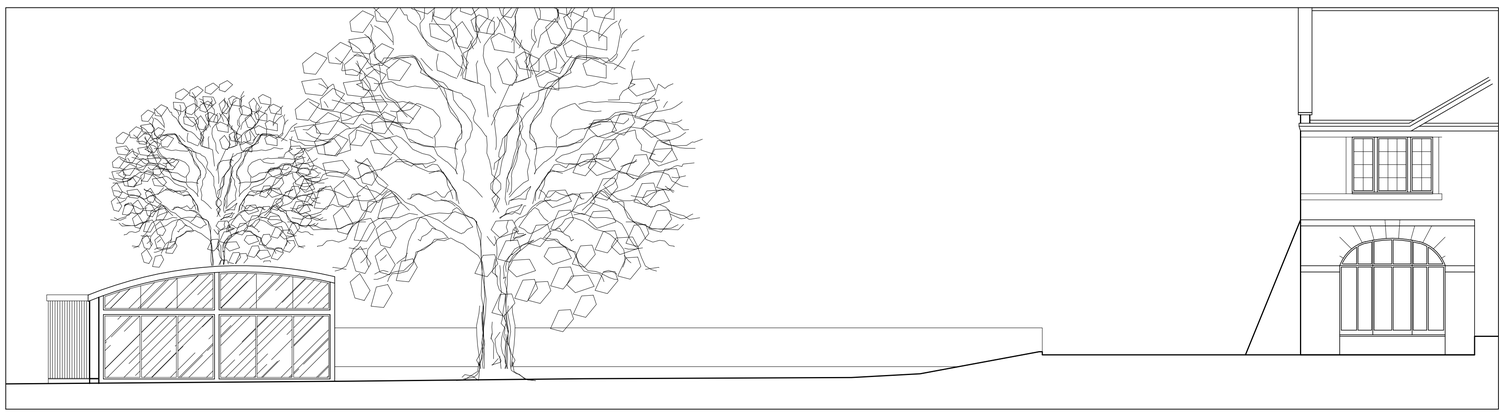

PROPOSED STREET SCENE, SCALE 1:100
(context with Listed Building)







EXAMPLE IMAGES

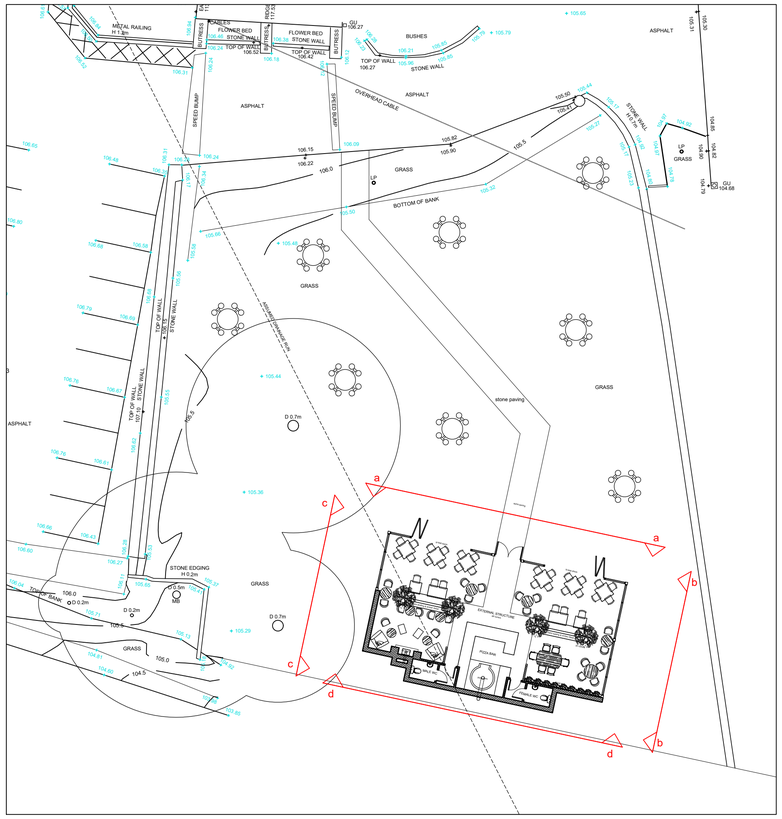

PROPOSED SITE PLAN, SCALE 1:200

| | | |