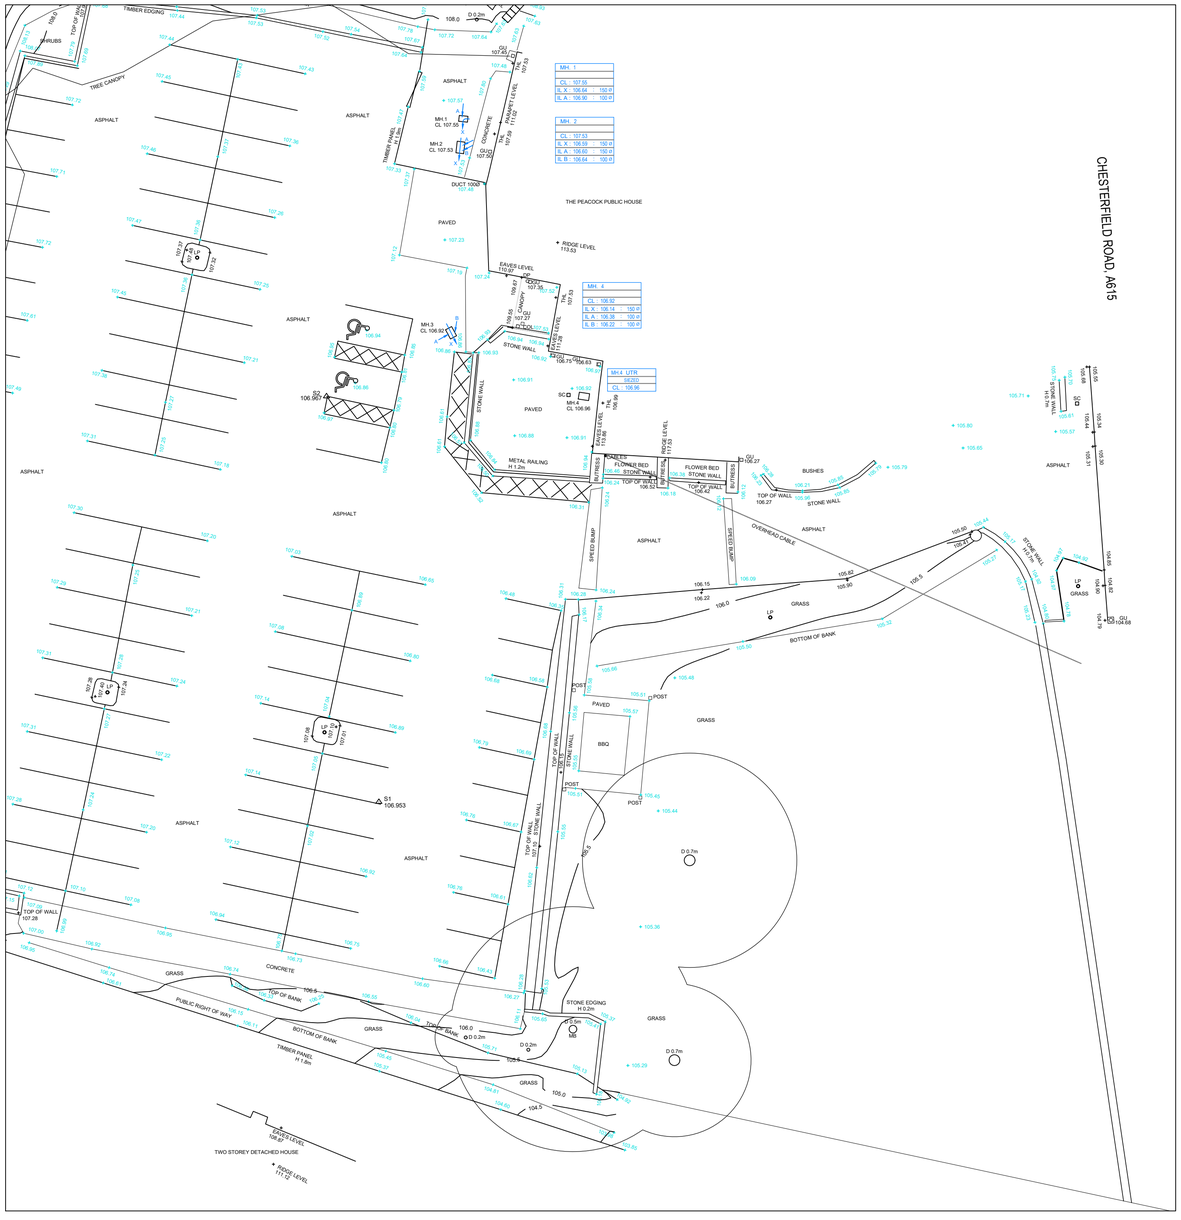

EXISTING SITE PLAN, SCALE 1:200

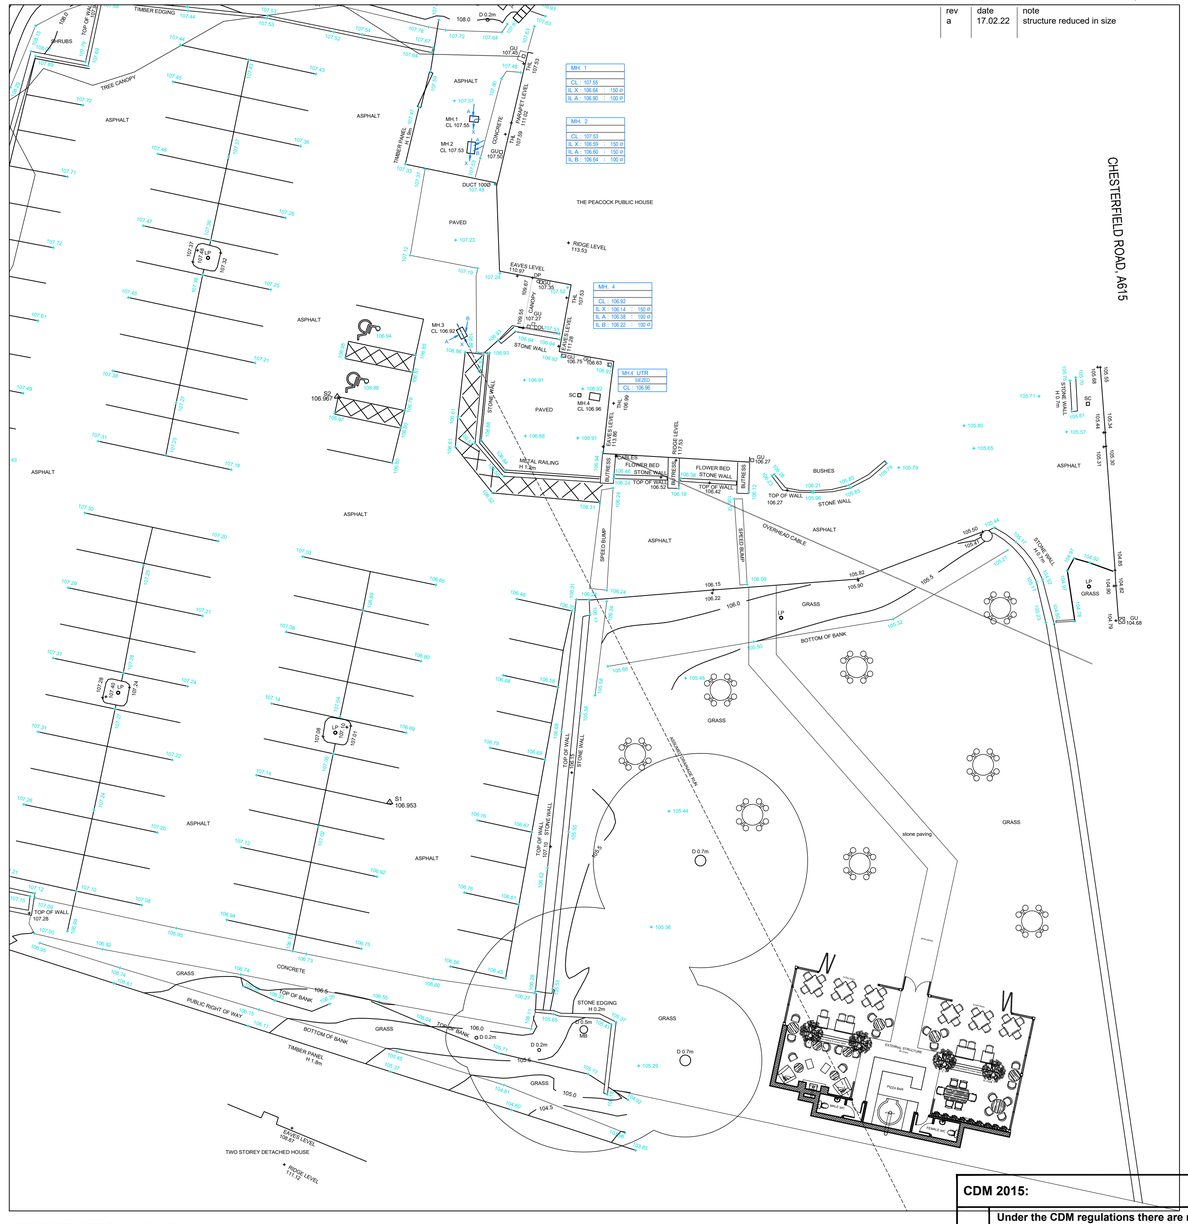

PROPOSED SITE PLAN, SCALE 1:200

1:20 - 0 200mm 400mm 600mm 800mm 1000 1200 1400 1600 1800 2000
1:100 - 0 1m 2m 3m 4m 5m 6m 7m 8m 9m 10m
1:50 - 0 2m 4m 6m 8m 10m
1:5 - 0 100mm 200mm 300mm 400mm 500mm

do not scale dimensions from this drawing. if in doubt refer to js design.
this drawing remains the copyright of the js design partnership alone
all materials specified must be used in accordance with the manufacturers recommendations and all relevant current codes of practice.

rev	date	note
a	17.02.22	structure reduced in size

CDM 2015:

Under the CDM regulations there are no significant design risks.

the jsdesign partnership
architects and interior designers
Unit 5, Peel House, 2 Taunton Street, Shipley Bradford, BD18 3NA.
tel: 01274 533022 email: info@jsdesignpartnership.co.uk
the jsdesign partnership llp is a limited liability partnership registered no OC 392311

client
PESTO RESTAURANTS LTD

address
THE PEACOCK
1 CHESTERFIELD ROAD
OAKERTHORPE,
ALFRETON, DE55 7LN

drawing title
EXISTING & PROPOSED SITE PLAN

drawing no	rev	date	drawn by	checked	scale @ A1
7890-22	a	18.08.21	SB	SA	noted