READ IN CONJUNCTION WITH ALL OTHER PROJECT DOCUMENTS - REFER ALL DISCREPANCIES, OMISSIONS AND ERRORS TO THE ARCHITECT/AUTHOR. SCALING FROM THIS DRAWING IS PERMITTED EXCEPT FOR CONSTRUCTION PURPOSES - WORK ONLY TO FIGURED DIMENSIONS DURING CONSTRUCTION. NOT AUTHORISED FOR CONSTRUCTION UNLESS SPECIFICALLY STATED
ALL COPYRIGHTS IN THE DRAWING AND DESIGNS SHOWN THEREIN IS RETAINED - DO NOT REPRODUCE WITHOUT CONSENT

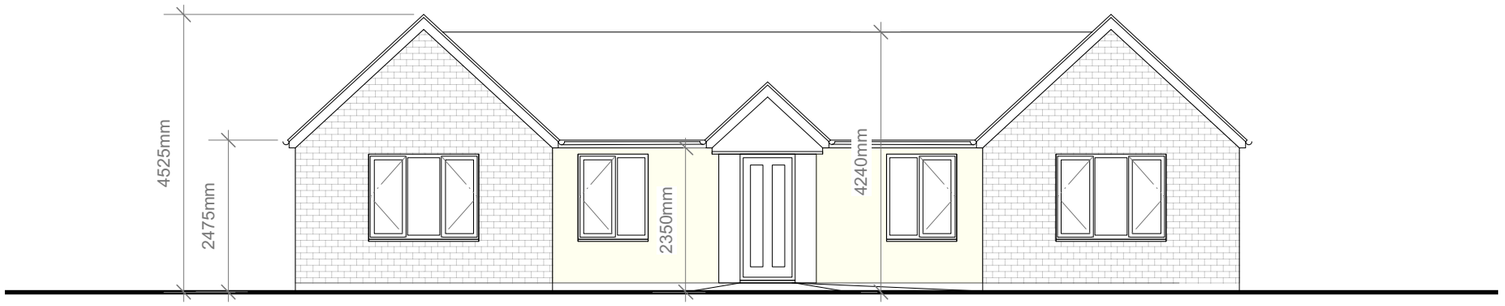

WEST ELEVATION (rear)

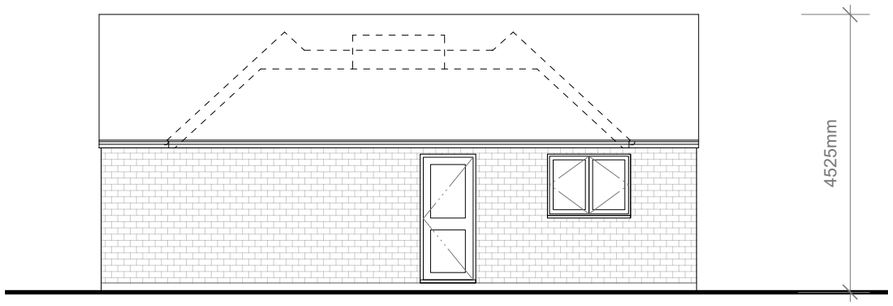

SOUTH ELEVATION

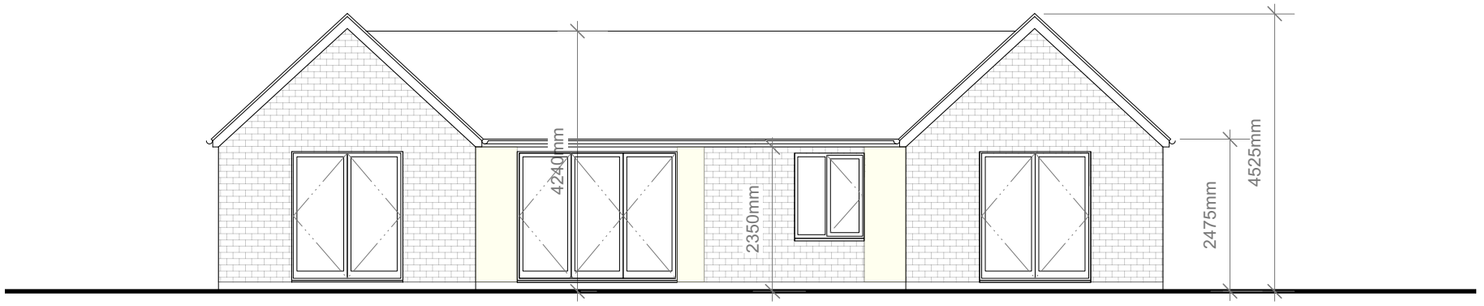

EAST ELEVATION (facing existing houses)

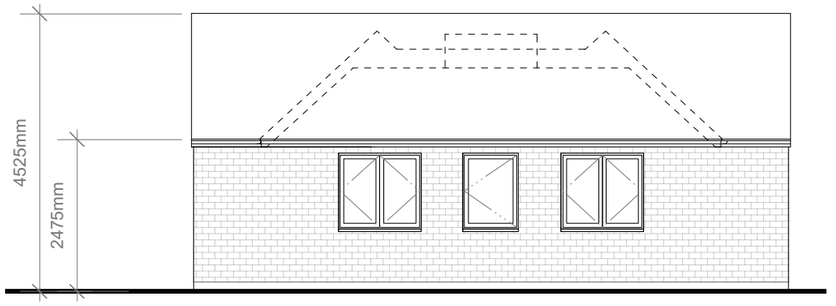

NORTH ELEVATION (facing Slack Lane)

REV DATE BY DETAILS

Harrison McAfee
5 St Andrews Road Nottingham NG3 5BP
T 0115 837 1895 W harrisonmcafee.com
RIBA Chartered Architects

PROJECT
Slack Lane, Riddings
DRAWING TITLE
Elevations AS PROPOSED
SCALE
1:100 @ A3
DATE
20.8.21
DRAWN BY
RH
DOCUMENT NO.
2103(P)15 f

© COPYRIGHT HARRISON MCAFEE LTD
© COPYRIGHT HARRISON MCAFEE LTD