


North east street elevation plot 21, 20, 19




North west plot 19

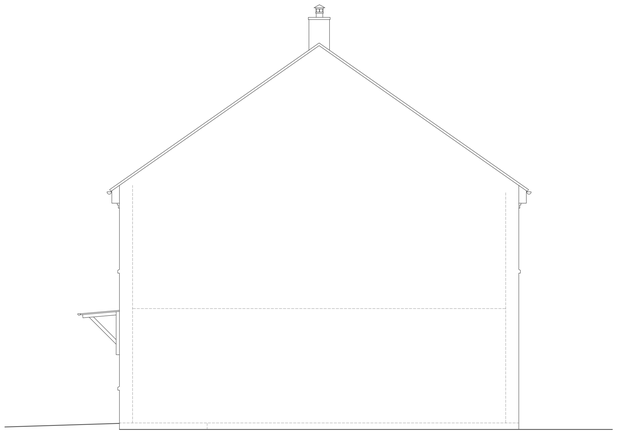

North east street elevation plot 18, 17, 16




South west rear elevation plot 19, 20, 21

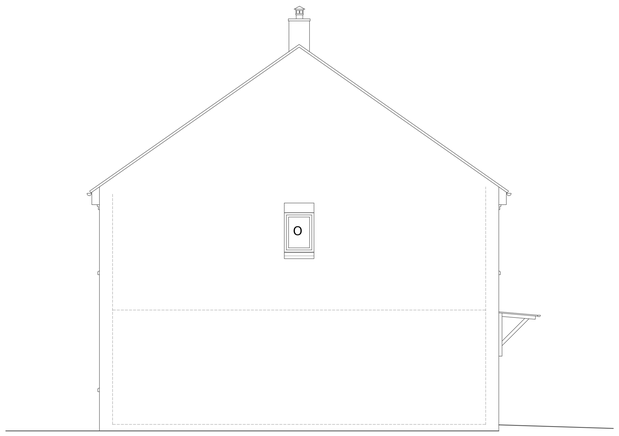


South east plot 18




South west rear elevation plot 16, 17, 18

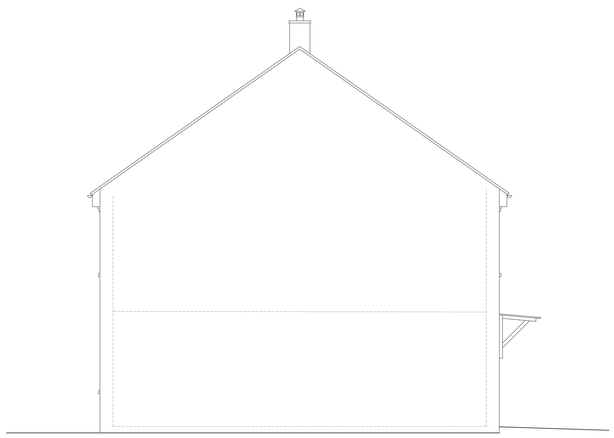

South east plot 21

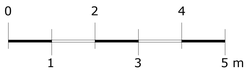

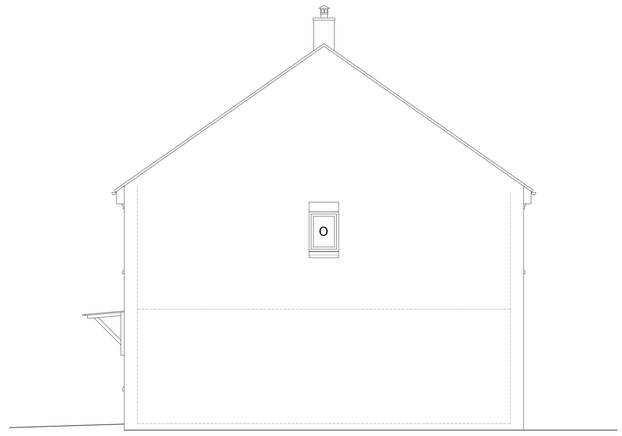

North west plot 16

PlanningDesign
Second Floor, Suite 3
Woburn House
Vernon Gate
Derby DE1 1UL
Tel: 01332 347 371
E-mail: info@planningdesign.co.uk
www.planningdesign.co.uk

CLIENT: emh group, 1 Barton Close, Grove Park, Enderby, Leicester, LE19 1SJ

STATUS: TENDER

PROJECT DESCRIPTION: Affordable housing development providing 33 one, two and three bedroom homes with associated access, parking and landscaping. Land at Old Coppice Side, Marlpool

DRAWING TITLE: PLOTS 16, 17, 18 & 19, 20, 21 EVATIONS

DRAWN BY:	CHECKED BY:
SD	LC/JJ/MK
DRAWING NUMBER: TE16	REVISION:
SCALE: 1:50 @A0	DATE: 17/01/2022
DRAWING REF: 3459 - TE16	DO NOT USE FOR CONSTRUCTION!

© COPYRIGHT EXISTS ON THE DESIGNS AND INFORMATION SHOWN ON THIS DRAWING. The Contractor must verify all dimensions on site before making shop drawings or commencing work of any kind. No dimensions to be scaled from this drawing. Architect to be notified of any discrepancies in dimensions immediately.