

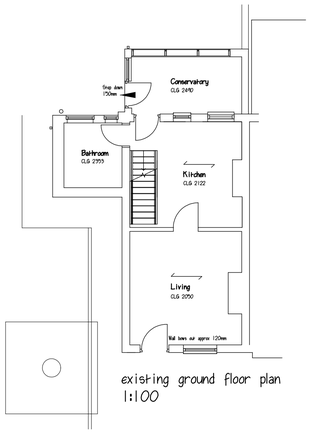



existing ground floor plan 1:100

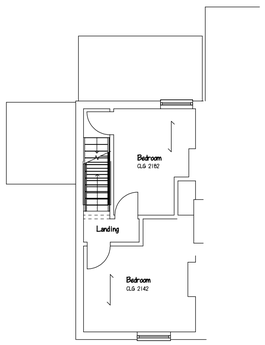

existing first floor plan 1:100

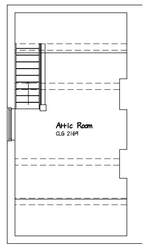

existing second floor plan 1:100

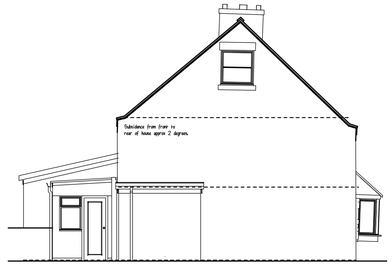


existing side elevation 1:100




existing front elevation 1:100




existing rear elevation 1:100

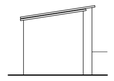

existing side elevation 1:100

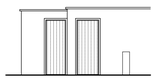


existing front elevation 1:100

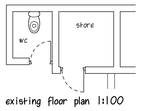


existing floor plan 1:100



proposed side elevation 1:100

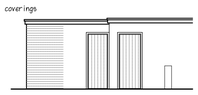

proposed front elevation 1:100

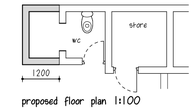


proposed floor plan 1:100

proposed outbuilding alterations




proposed rear elevation 1:100

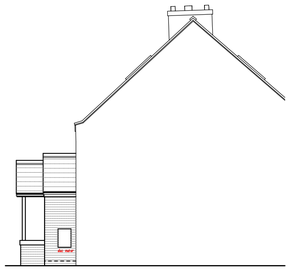


proposed side elevation 1:100




proposed side elevation 1:100

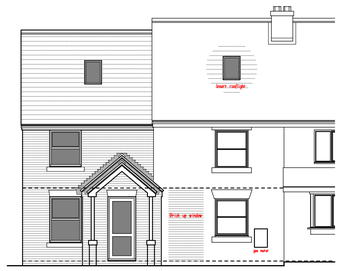


proposed front elevation 1:100

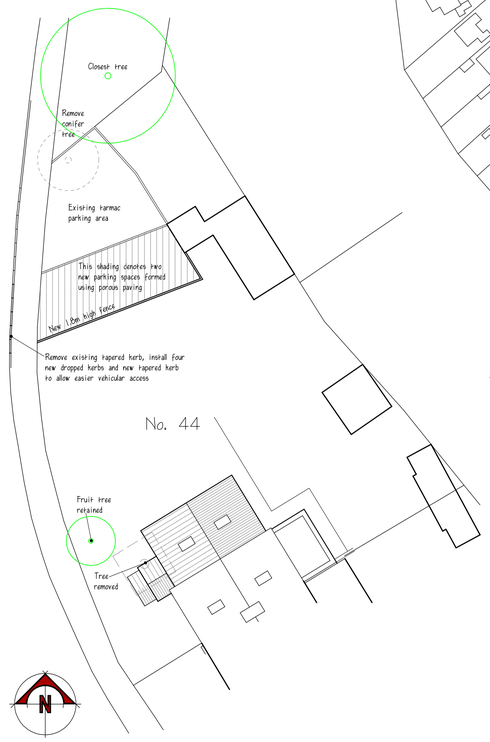


block plan 1:200

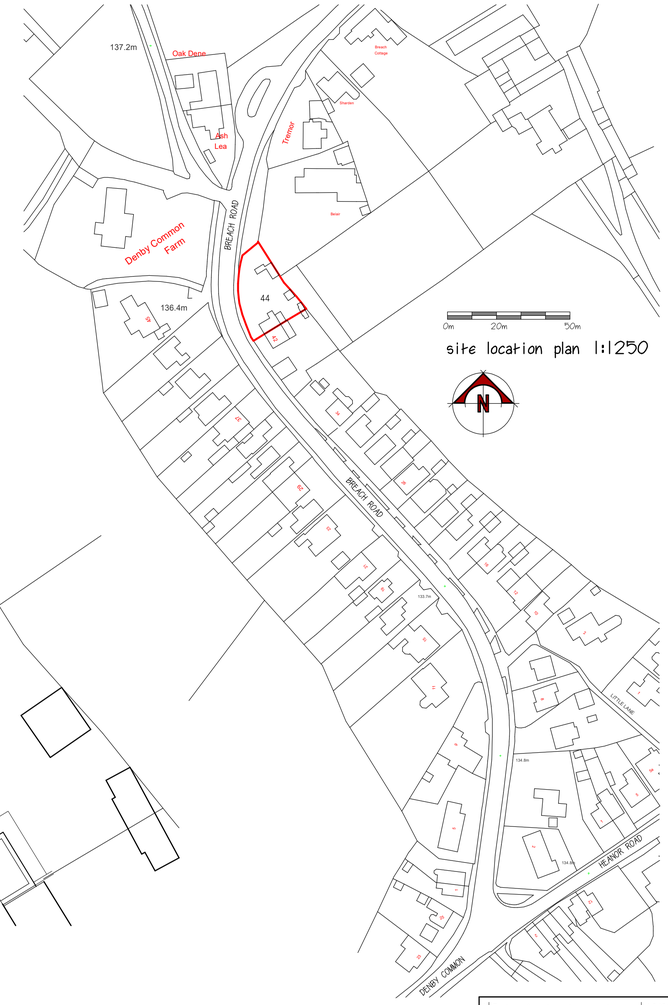


site location plan 1:1250

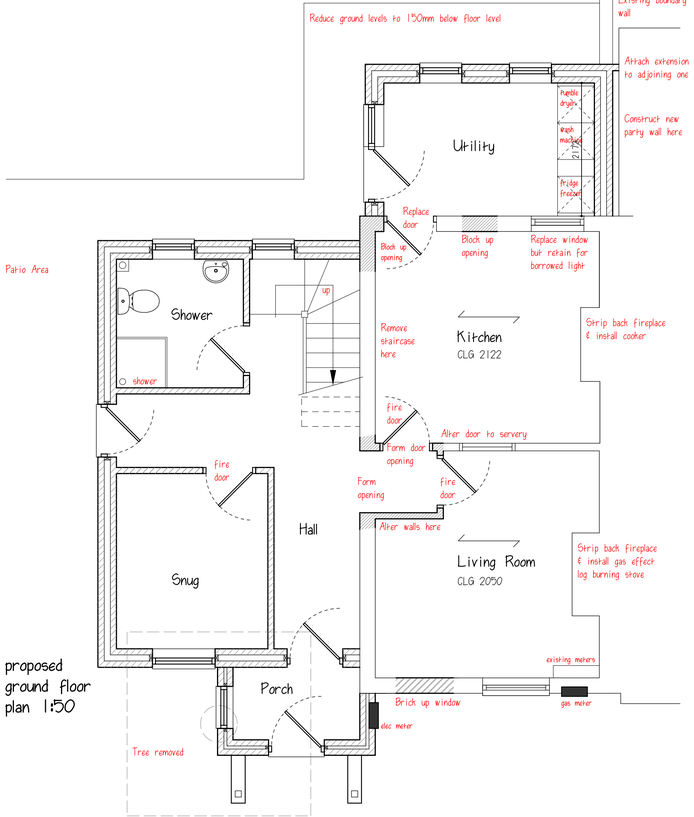

proposed ground floor plan 1:50

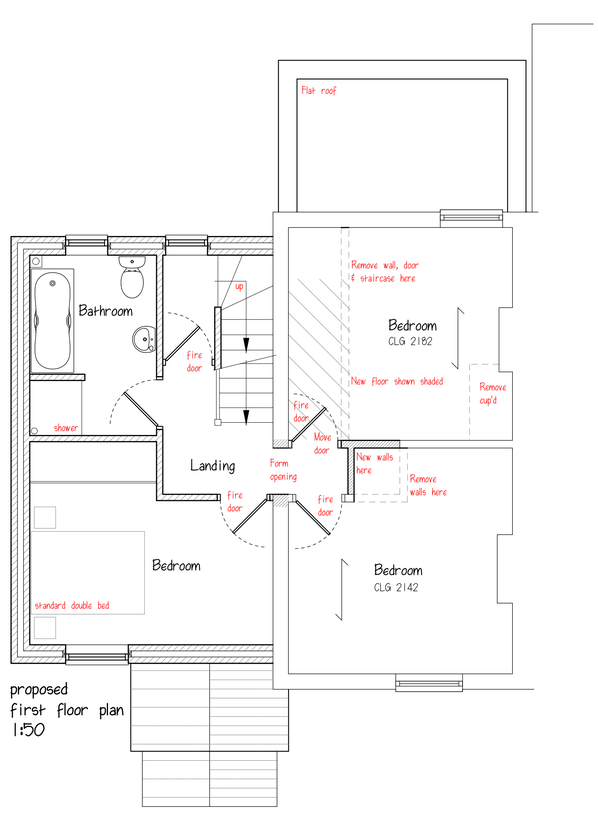

proposed first floor plan 1:50

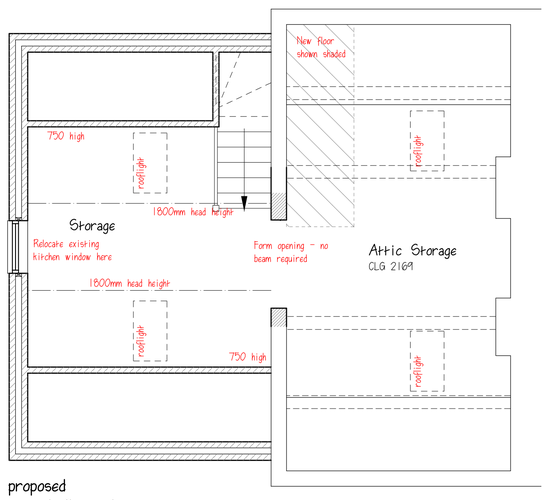

proposed second floor plan 1:50

A	Revised following client meeting	13/09/21
B	Further client revisions	29/09/21
C	Minor client revisions, site plans & remaining elevations added	15/10/21
D	Outbuilding & Car Parking proposed alterations added, windows added	25/10/21
E	Carport added over parking area	17/11/21
F	Carport & Sun Lounge removed, trees added at request of Tree Officer	02/03/22
REVISIONS		DATE

CLIENT MRS. S. ALDRIDGE

ADDRESS 44 BREACH ROAD - DENBY VILLAGE

PROJECT PROPOSED EXTENSION, INTERNAL ALTERATIONS, CAR PARKING & CARPORT, OUTBUILDING EXTENSION.

DRAWING SURVEY & SCHEME DESIGN

SCALE 1:50 / 1:100 / 1:200 / 1:1250

DATE AUGUST 2021

DWG No. PA/21-017 SK 81 01 F

PILKINGTON ARCHITECTURE

29A STRETTEA LANE

HIGHAM

ALFRETON

DERBYSHIRE

DE55 6EJ

Tel : 01773 843333

jon@pilkington-architecture.co.uk

This drawing is copyright

Contractors must check all dimensions on site, working only from grid & figure dimensions.

Discrepancies must be reported to the designer before work is done.