
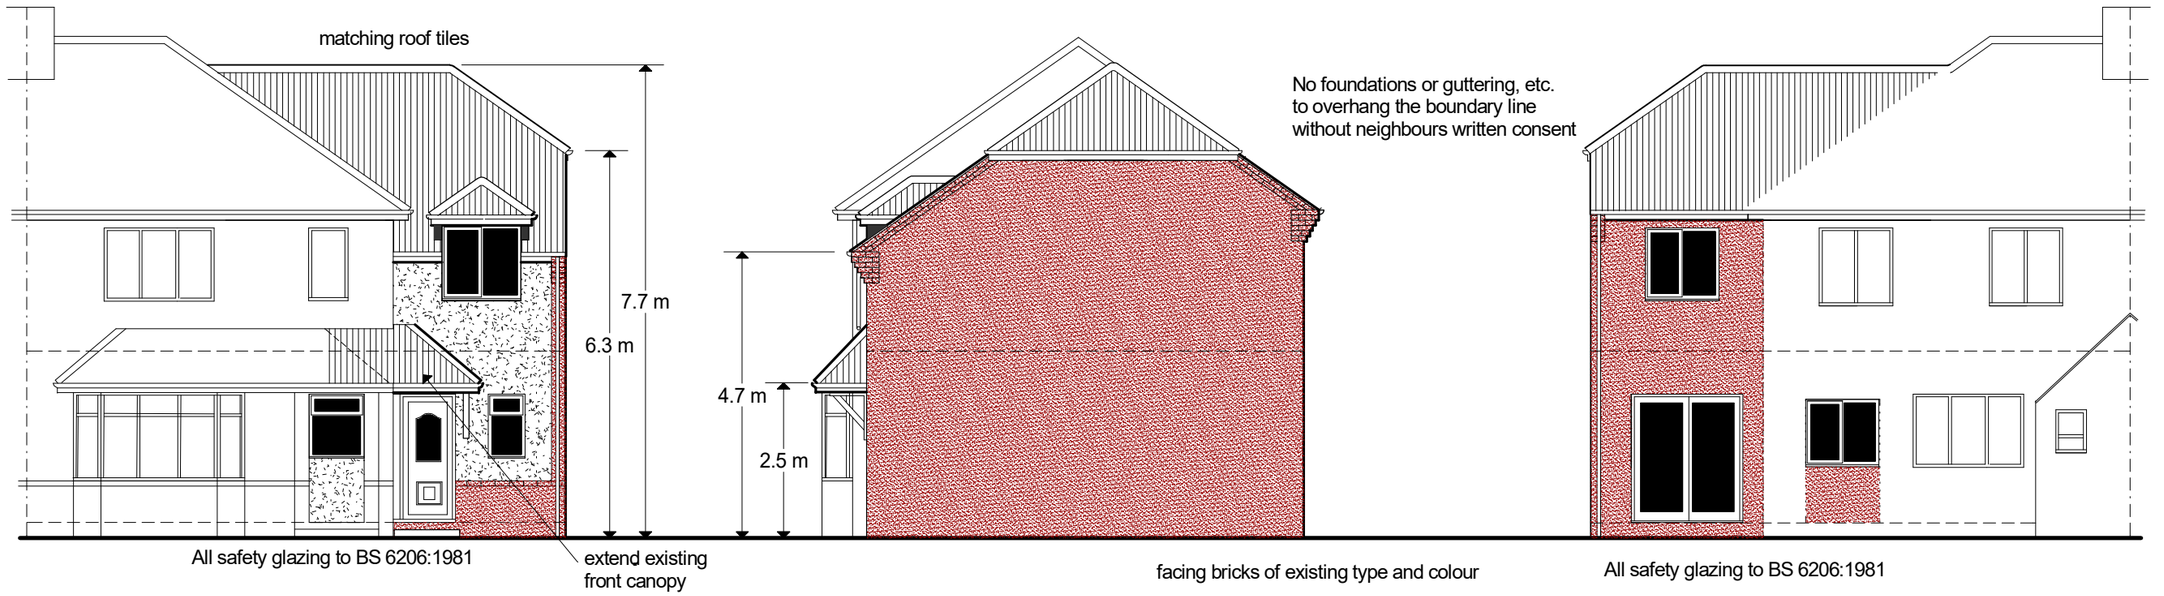


PROPOSED NORTH ELEVATION

PROPOSED WEST ELEVATION

PROPOSED SOUTH ELEVATION

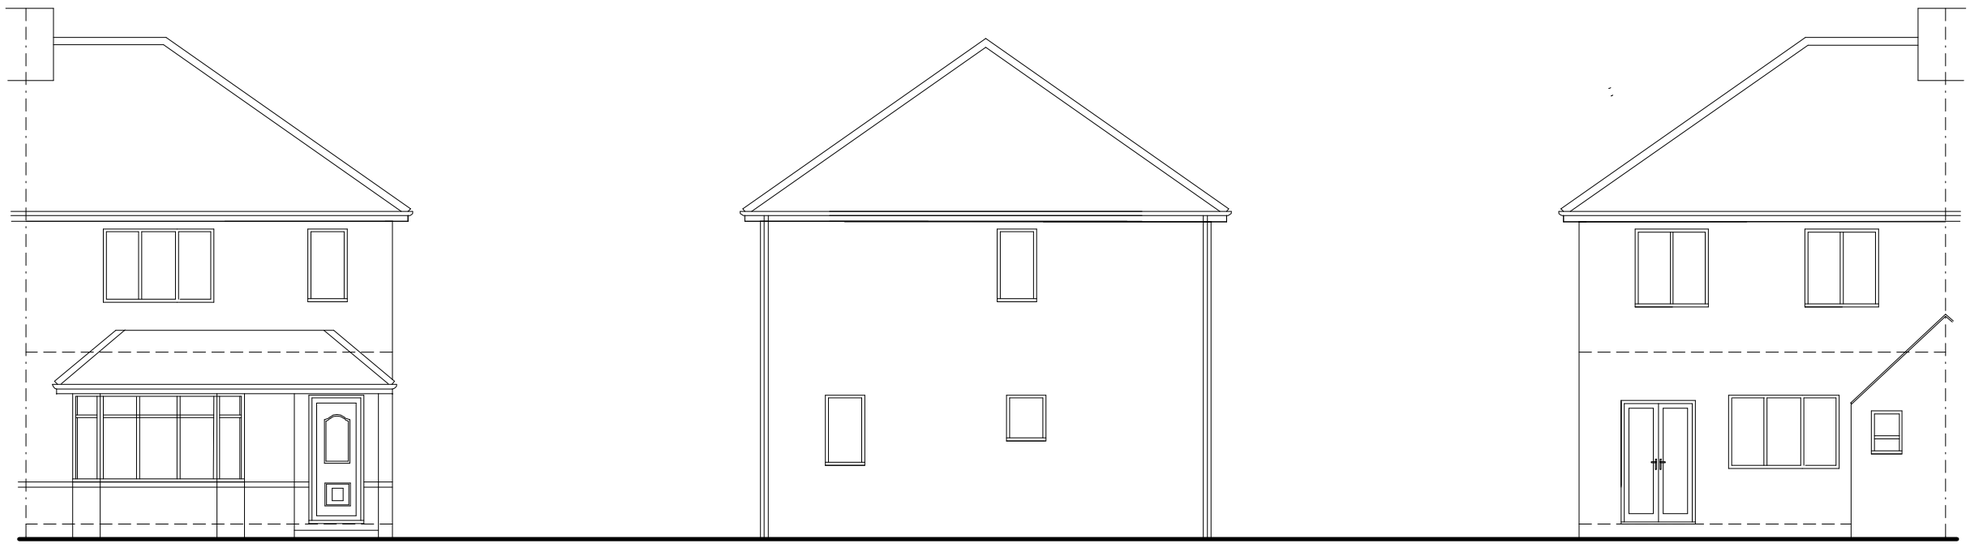

EXISTING NORTH ELEVATION

EXISTING WEST ELEVATION

EXISTING SOUTH ELEVATION

PLANNING DRAWING

All dimensions to be confirmed on site

PRELIMINARY 4

Proposed Extension at:
15 Hardy Crescent Codnor Ripley DE5 9QH
for Mr & Mrs D Jowett

SCALE 1:100@A3	DATE Feb 2022	REF. 230222/4

design connexions
Architectural Services
25 Linsdale Gardens Gedling
Nottingham NG4 4GY
Tel. 07760 215478
e-mail: designconnexions@gmail.com
www.designconnexions.co.uk