NO 3 CHURCH VIEW (FIG. B.) PROPOSED NEW REAR ELEVATION.

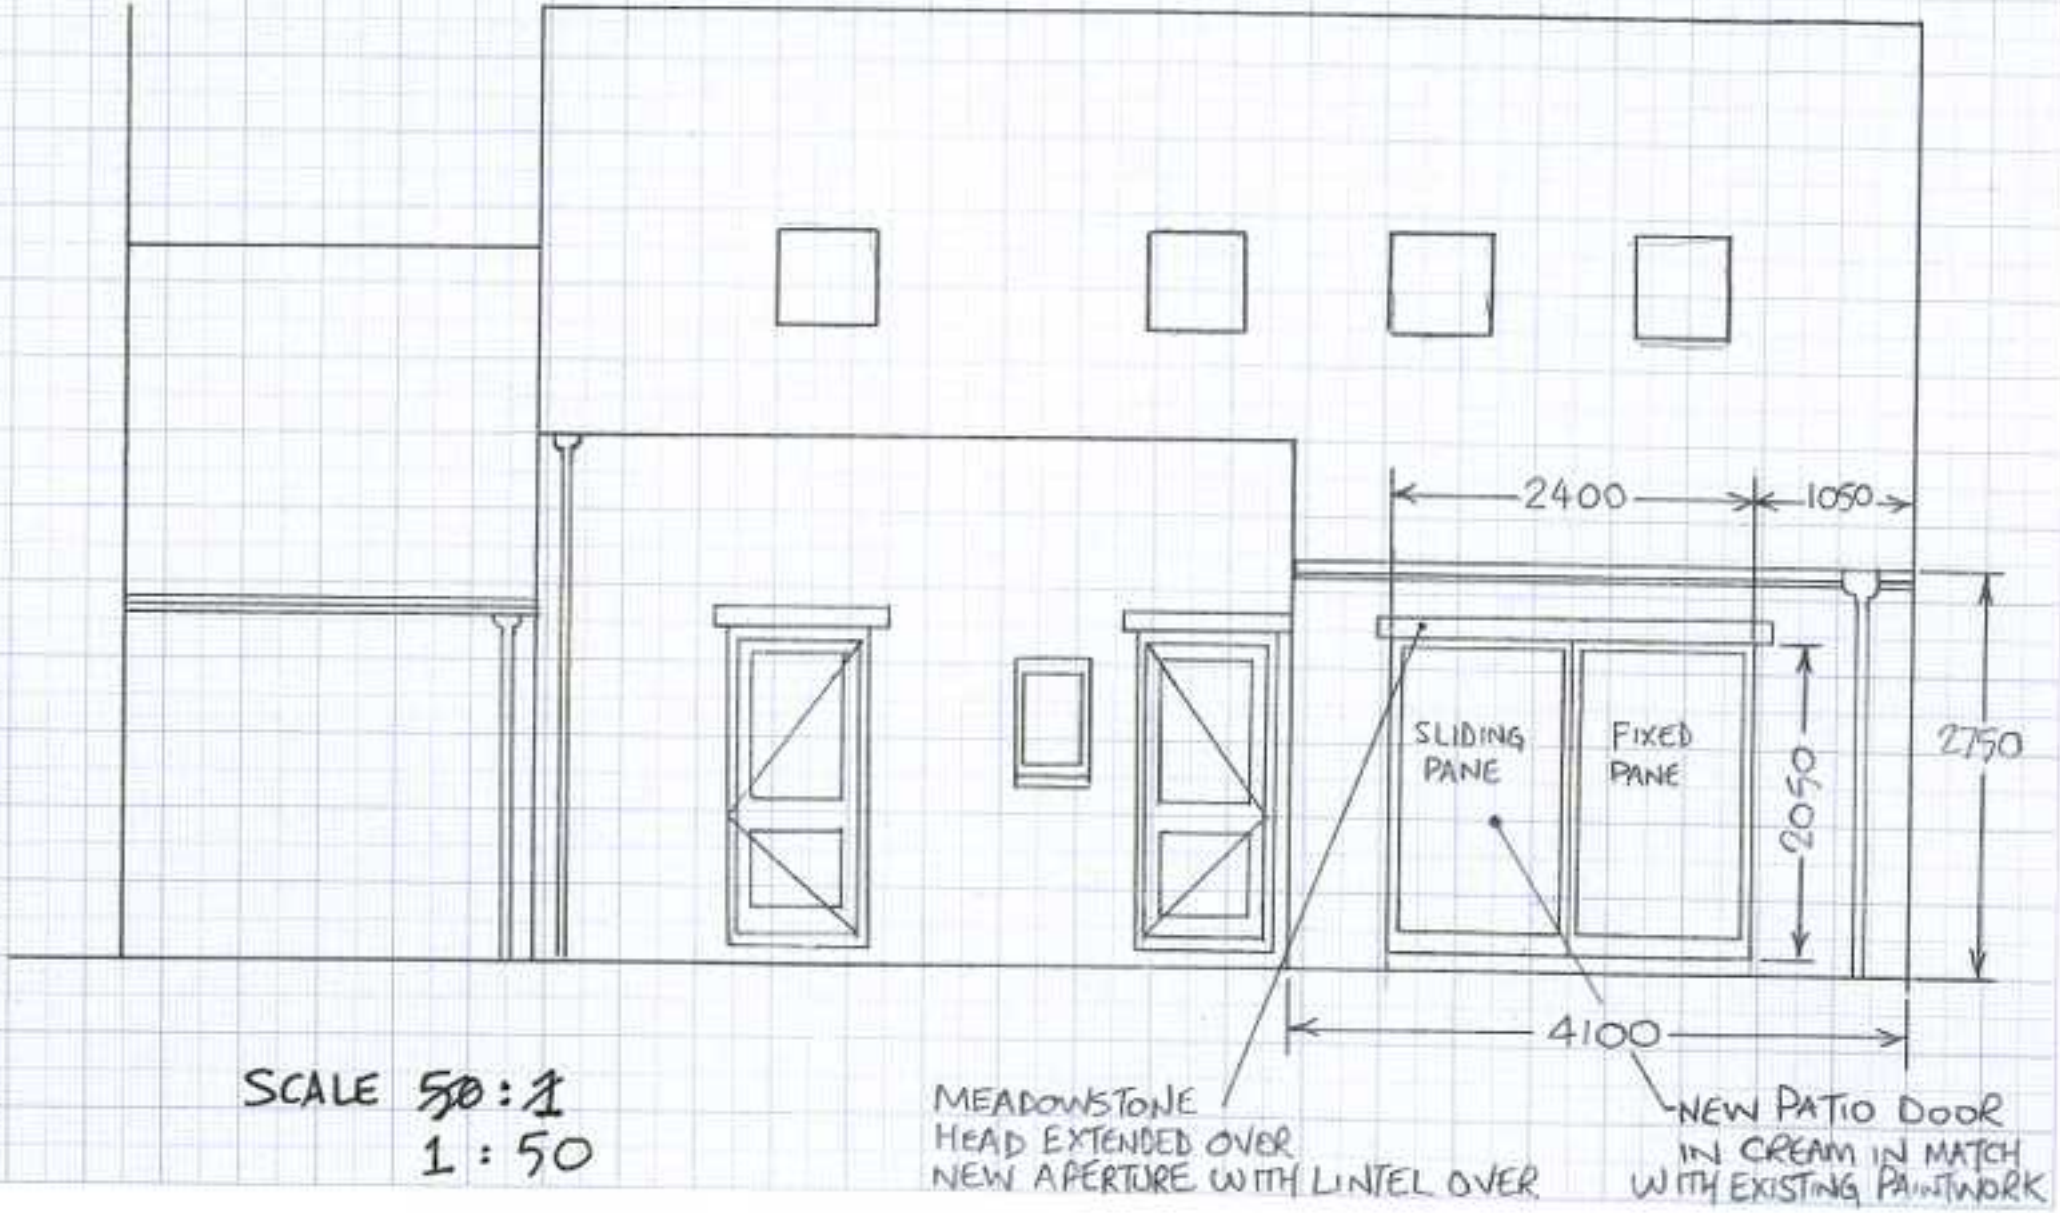

SCALE ~~50~~ 1:50
1:50