Nº3 CHURCH VIEW. FIG. A. EXISTING REAR ELEVATION.

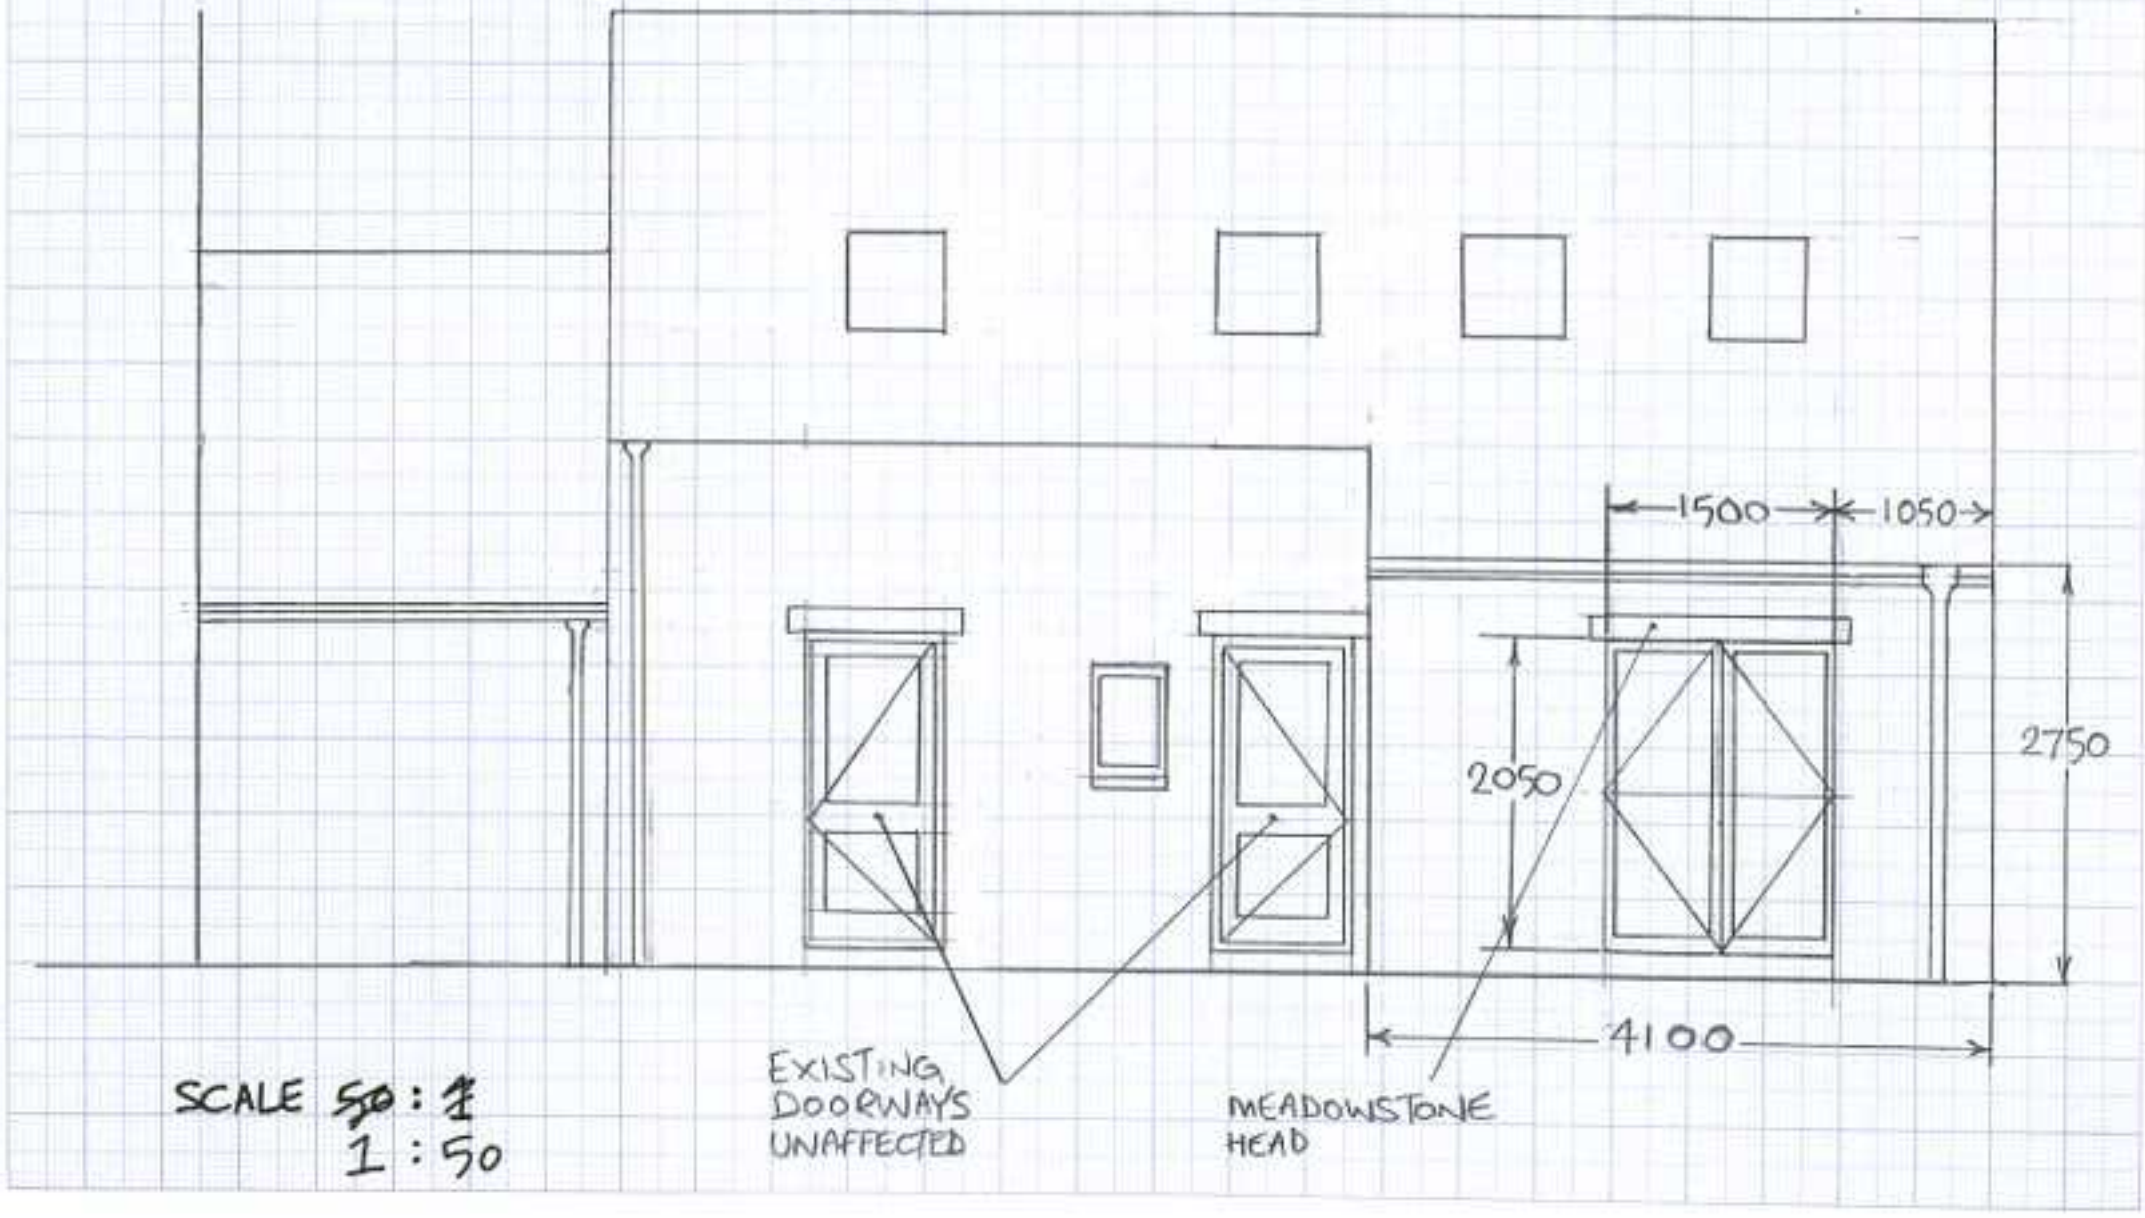

SCALE ~~50~~ : 1
1 : 50