Revision			Date
REV	A	New picture window details added	25.05.2021 JC
	B	Minor amendments following planners comments	25.01.2022 JC

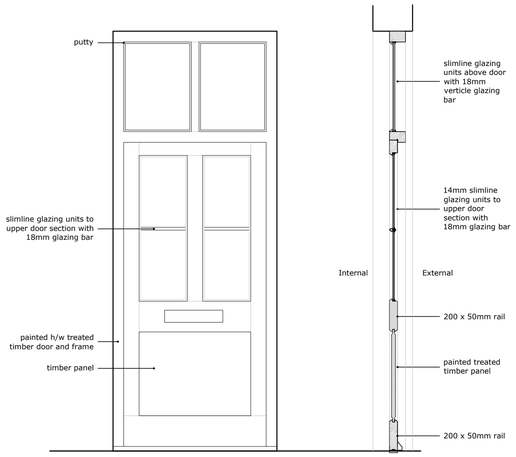

Proposed Door (D1) Detail
Scale 1:20

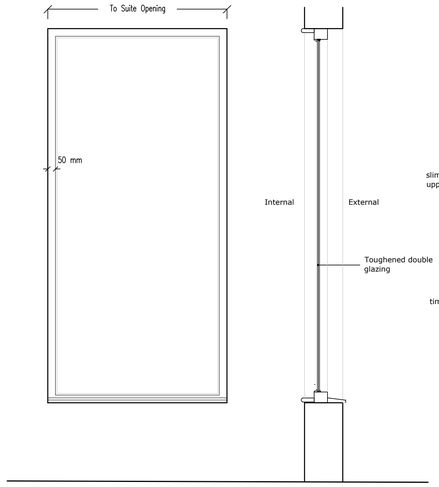

Picture Window Detail
Scale 1:20

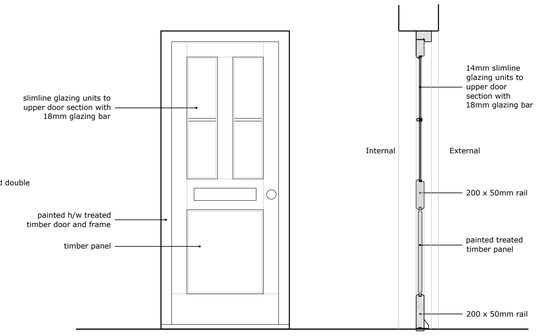

Proposed Door (D2) Detail
Scale 1:20

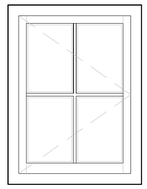

Proposed Casement Window Detail
Scale 1:20

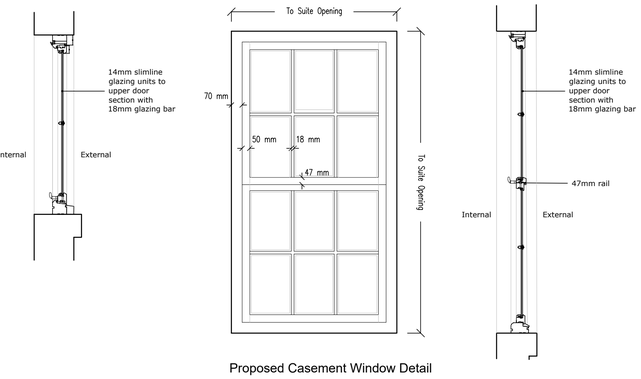

Proposed Casement Window Detail
Scale 1:20

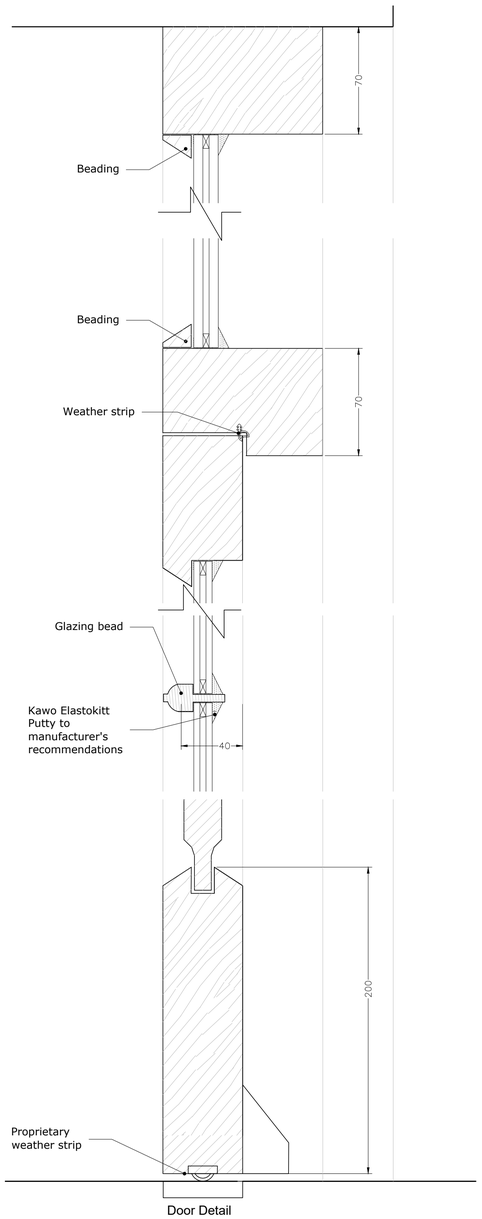

Door Detail
Scale 1:2

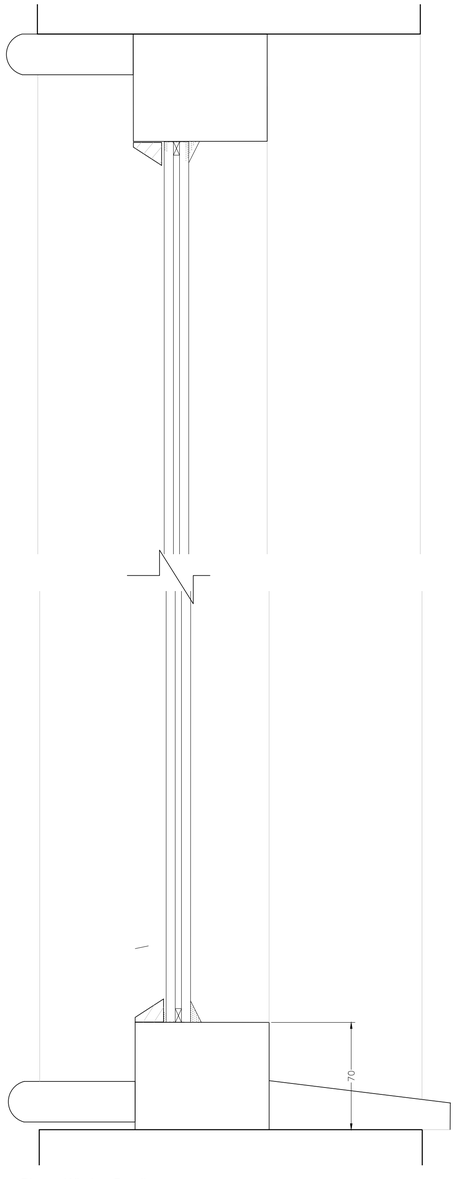

Picture Window Detail
Scale 1:2

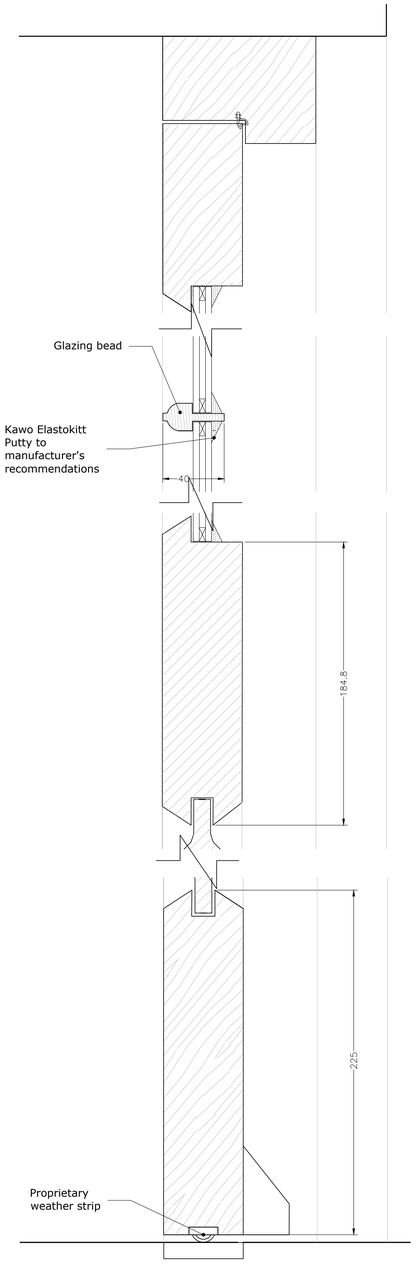

Door Detail
Scale 1:2

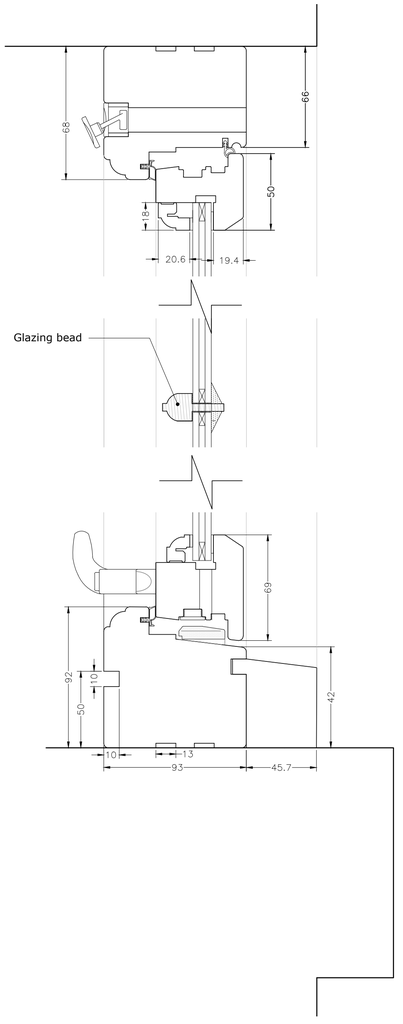

Casement Window Detail
Scale 1:2

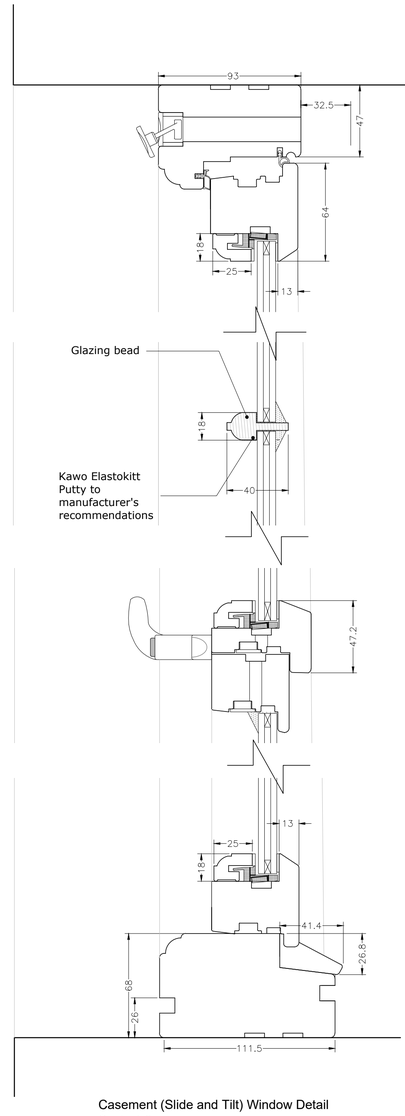

Casement (Slide and Tilt) Window Detail
Scale 1:2

10mm SCALE 1:2

100mm SCALE 1:20

PlanningDesign

Second Floor, Suite 3
Woburn House
Vernon Gate
Derby DE1 1UL

Tel: 01332 347 371
E-mail: info@planningdesign.co.uk
www.planningdesign.co.uk

CLIENT
Mr Bennett

STATUS:
PLANNING

PROJECT DESCRIPTION:
Conservation Area Consent for re-roofing works, two new dormers and rainwater goods and general restoration of existing building.

DRAWING TITLE:
PROPOSED DOOR AND WINDOW DETAILS

DRAWN BY:	CHECKED BY:
JC	LC
DRAWING NUMBER:	REVISION:
008	B
SCALE:	DATE:
As Shown @A1	April 2021

DRAWING REF:
3164 - 008B

© COPYRIGHT EXISTS ON THE DESIGNS AND INFORMATION SHOWN ON THIS DRAWING: The Contractor must verify all dimensions on site before making shop drawings or commencing work of any kind. No dimensions to be scaled from this drawing. Architect to be notified of any discrepancies in dimensions immediately