Revision		Date	
REV	General Amendments	25.05.2021	JC
	New staircase	01.06.2021	JC
	Minor amendments following planners comments	25.01.2022	JC

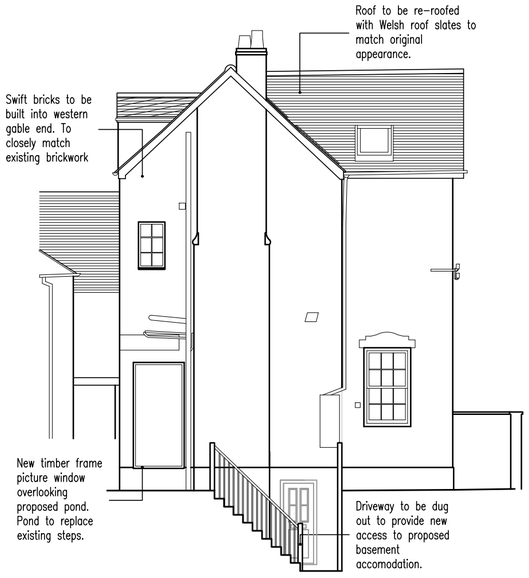

Datum: 47.00m.

Elevation 1. (West)

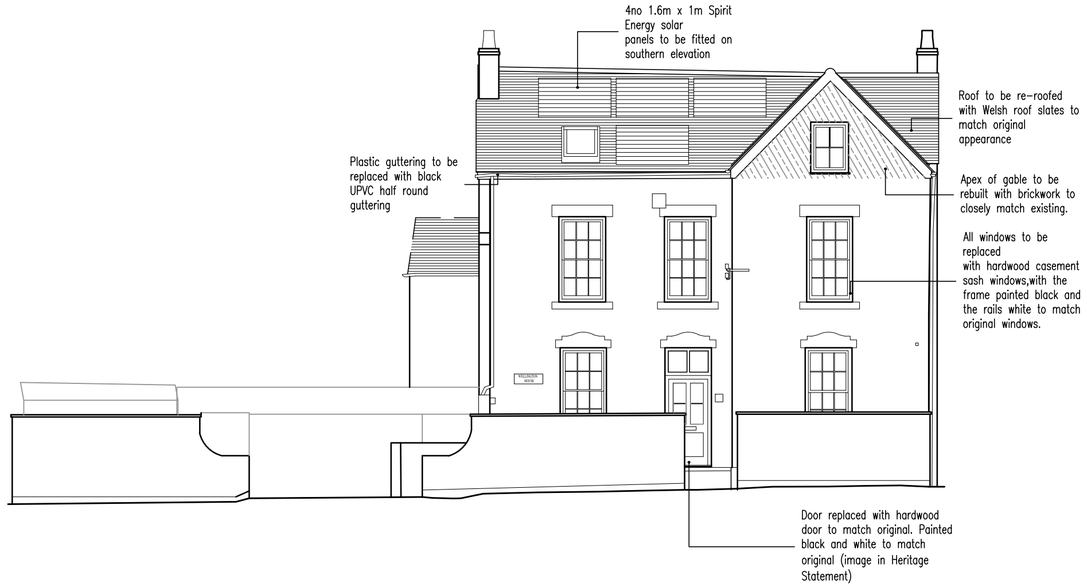

Datum: 47.00m.

Elevation 2. (South & Roadside)

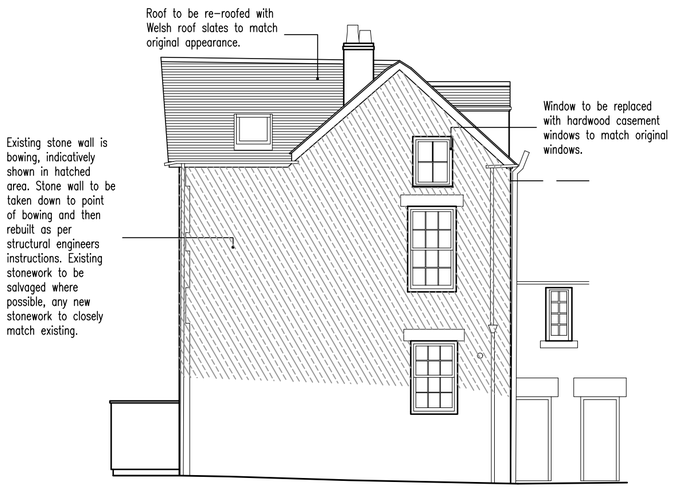

Datum: 47.00m.

Elevation 3. (East)

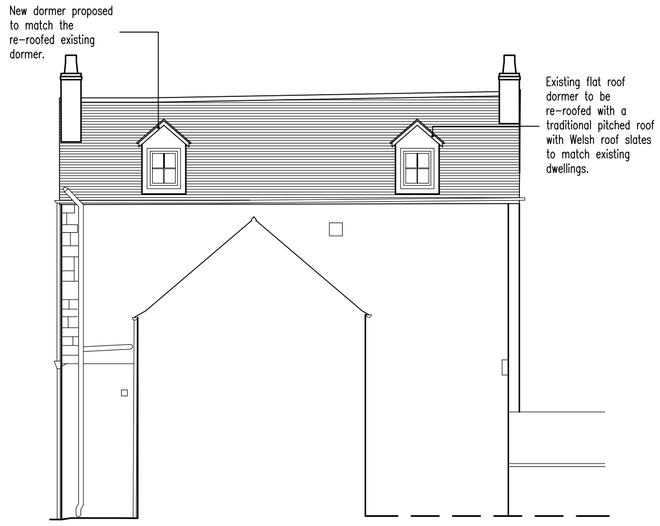

Datum: 47.00m.

Elevation 4. (North)

1m SCALE 1:100

PlanningDesign

Second Floor, Suite 3
Woburn House
Vernon Gate
Derby DE1 1UL

Tel: 01332 347 371

E-mail: info@planningdesign.co.uk
www.planningdesign.co.uk

CLIENT
Mr Bennett

STATUS:
PLANNING

PROJECT DESCRIPTION:
Conservation Area Consent for re-roofing works, two new dormers and rainwater goods and general restoration of existing building.

DRAWING TITLE:
ELEVATIONS AS PROPOSED

DRAWN BY:	CHECKED BY:
JC	LC
DRAWING NUMBER:	REVISION:
007	C
SCALE:	DATE:
1:100 @ A2	April 2021

DRAWING REF:
3164 - 007C

© COPYRIGHT EXISTS ON THE DESIGNS AND INFORMATION SHOWN ON THIS DRAWING: The Contractor must verify all dimensions on site before making shop drawings or commencing work of any kind. No dimensions to be scaled from this drawing. Architect to be notified of any discrepancies in dimensions immediately