
Block Site plan 61 Parkside DE561HY

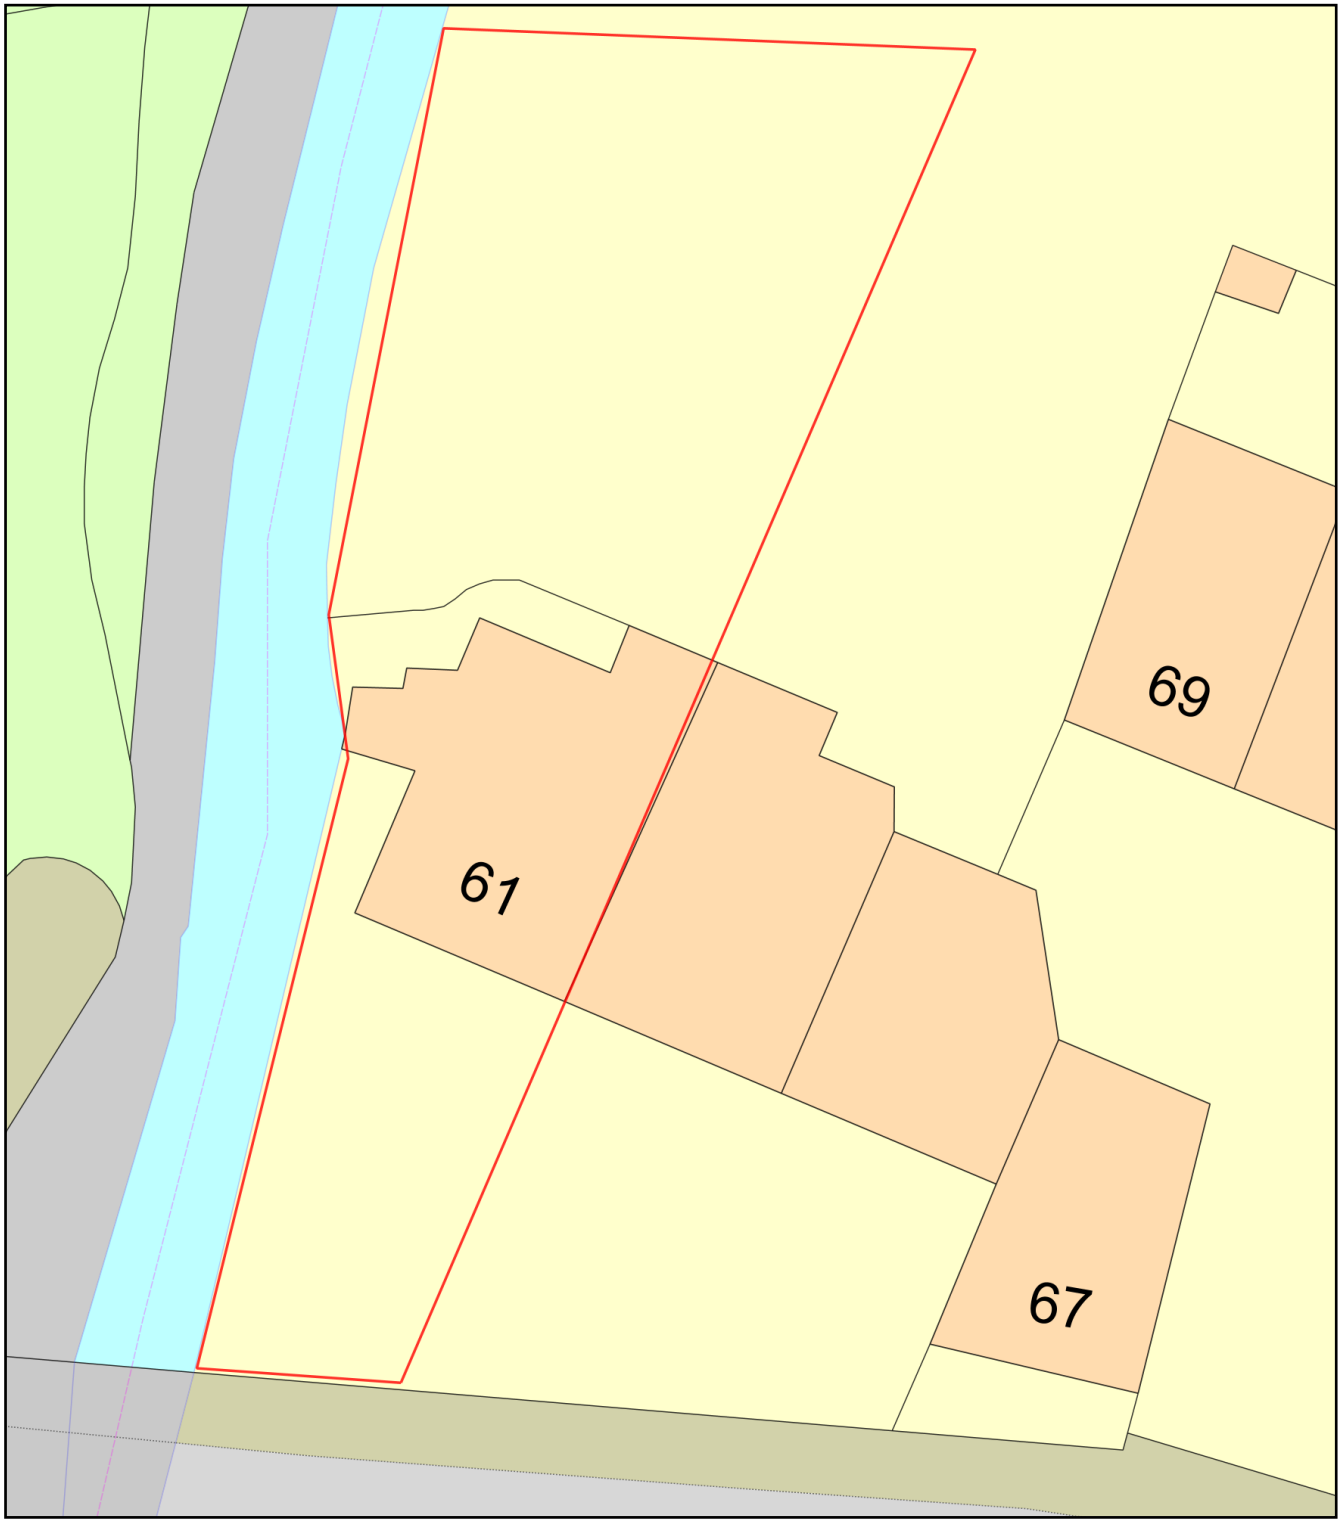

0 10
Metres

N

ReQuestaPlan

Plan Produced for: Emma Woulfe

Date Produced: 04 Mar 2022

Plan Reference Number: TQRQM22063162005926

Scale: 1:200 @ A4

© Crown copyright and database rights 2021 OS 100042766