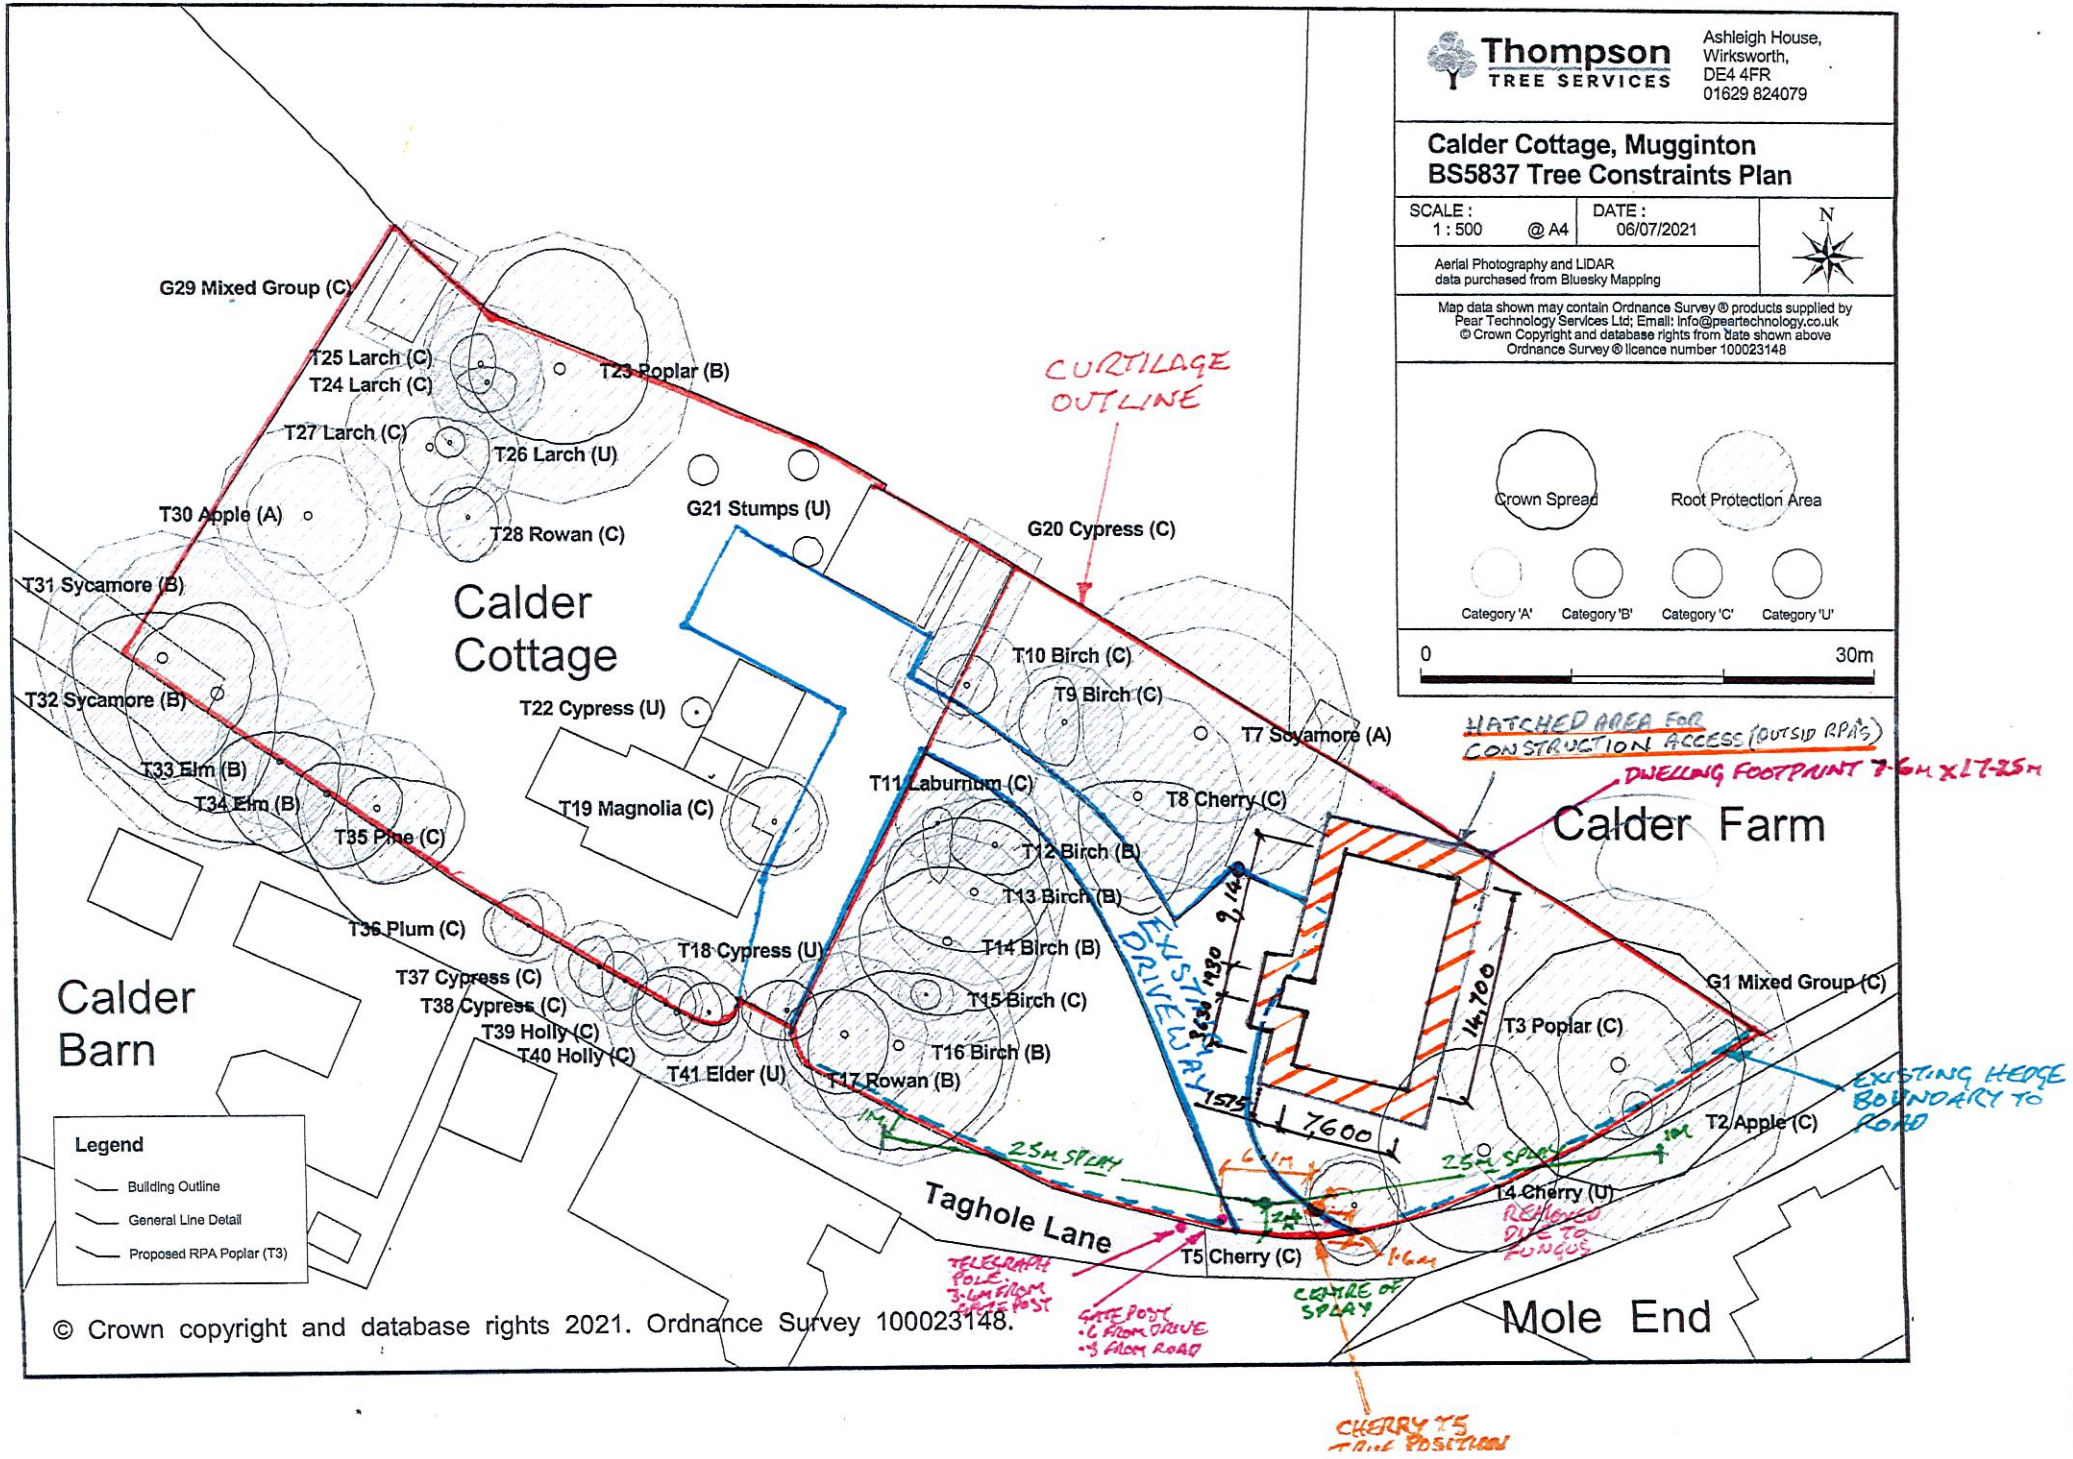
Thompson TREE SERVICES
Ashleigh House, Wirksworth, DE4 4FR 01629 824079
Calder Cottage, Mugginton
BS5837 Tree Constraints Plan
SCALE : 1 : 500 @ A4
DATE : 06/07/2021
N
Aerial Photography and LiDAR data purchased from Bluesky Mapping
Map data shown may contain Ordnance Survey ® products supplied by Pear Technology Services Ltd; Email: info@peartechnology.co.uk
© Crown Copyright and database rights from date shown above Ordnance Survey ® licence number 100023148
Crown Spread
Root Protection Area
Category 'A'
Category 'B'
Category 'C'
Category 'U'
0
30m
G29 Mixed Group (C)
T25 Larch (C)
T24 Larch (C)
T23 Poplar (B)
T27 Larch (C)
T26 Larch (U)
T30 Apple (A)
T28 Rowan (C)
G21 Stumps (U)
G20 Cypress (C)
T31 Sycamore (B)
Calder Cottage
T32 Sycamore (B)
T22 Cypress (U)
T10 Birch (C)
T9 Birch (C)
T7 Sycamore (A)
T33 Elm (B)
T34 Elm (B)
T35 Pine (C)
T19 Magnolia (C)
T11 Laburnum (C)
T8 Cherry (C)
T12 Birch (B)
T13 Birch (B)
T36 Plum (C)
T18 Cypress (U)
T14 Birch (B)
T37 Cypress (C)
T38 Cypress (C)
T39 Holly (C)
T40 Holly (C)
T41 Elder (U)
T15 Birch (C)
T16 Birch (B)
T17 Rowan (B)
Calder Barn
Taghole Lane
T5 Cherry (C)
Mole End
G1 Mixed Group (C)
T3 Poplar (C)
T2 Apple (C)
T4 Cherry (U)
Calder Farm
CURTILAGE OUTLINE
HATCHED AREA FOR CONSTRUCTION ACCESS (OUTSID RPA'S)
DWELLING FOOTPRINT 7.6M x 17.25M
EXISTING DRIVEWAY
9,140
3630
1930
1575
7,600
14,700
25M SPLAY
25M SPLAY
6.1M
1M
1M
2M
1.6M
EXISTING HEDGE BOUNDARY TO ROAD
REMOVED DUE TO FUNGUS
TELEGRAPH POLE 3.6M FROM GATE POST
GATE POST .6 FROM DRIVE .3 FROM ROAD
CENTRE OF SPLAY
CHERRY T5 TRUE POSITION
Legend
Building Outline
General Line Detail
Proposed RPA Poplar (T3)
© Crown copyright and database rights 2021. Ordnance Survey 100023148.