| RevNo | Revision note | Date | Signature | Checked |
|---|---|---|---|---|
| c | Window Sizes Changed for Heritage comments | | | |

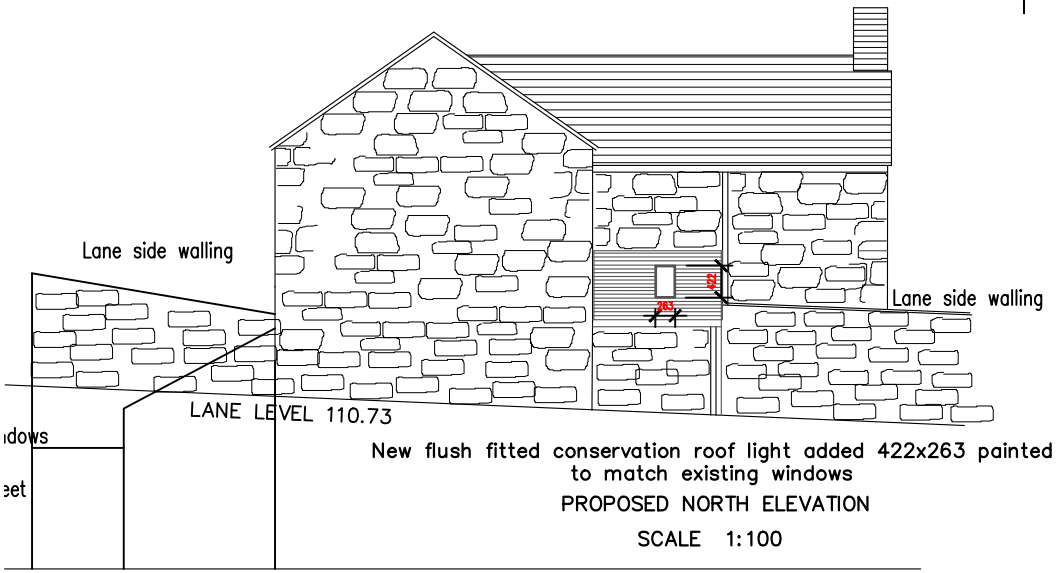


New flush fitted conservation roof light added 422x263 painted to match existing windows

PROPOSED NORTH ELEVATION

SCALE 1:100




EXISTING NORTH ELEVATION

SCALE 1:100

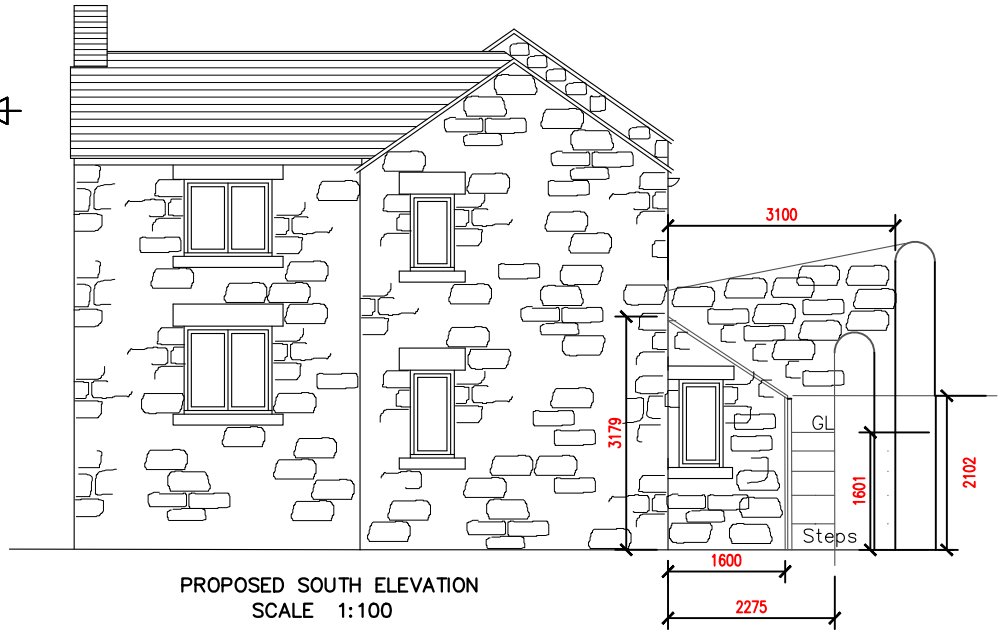


PROPOSED SOUTH ELEVATION

SCALE 1:100

Dressed Natural Stone under Slate to match existing House Window is wooden construction & painted to match existing

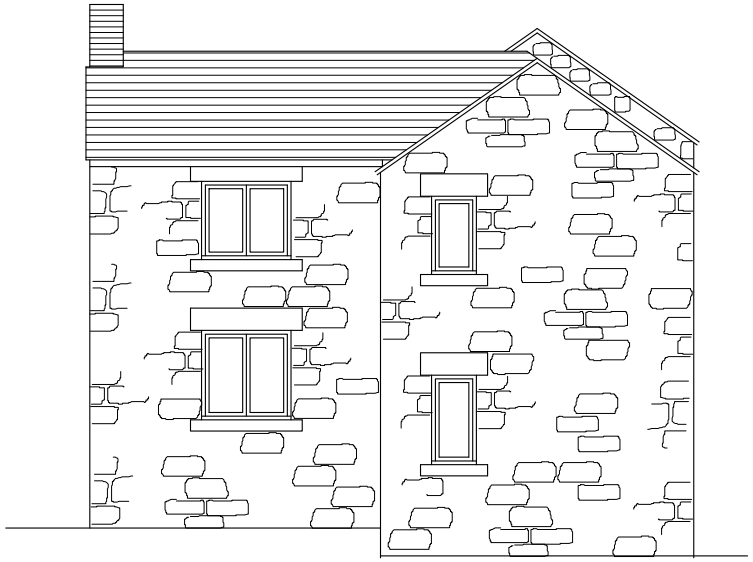

EXISTING SOUTH ELEVATION

SCALE 1:100

| | | | |
|---|---|---|---|
| FILE NAME Drawing A4 Planning.dwg | FSCM NO | SHEET 1 OF 4 | SCALE 1:100 |
| SIZE A4 | | Wharncliffe Cottage Hidersitch Lane Whatstandwell | |
| DRAWN 03/03/2022 | | Single Storey Rear Extension for Mr & Mrs D Phillips | |
| CHECK DP | | | |
| APPR. | | | |
| ISSUED 07.08.2021 | | | |
| REV B | | DWG NO A4 - PLANNING | |
| CONTRACT NO | | | |