




Proposed East Elevation

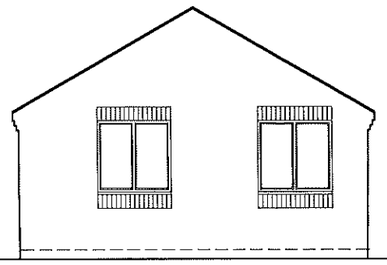


Proposed North Elevation

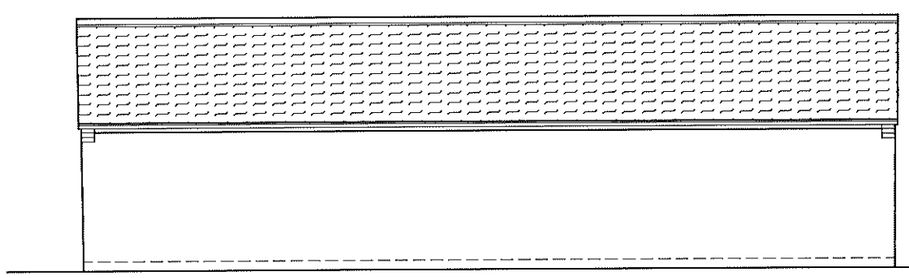

Proposed West Elevation

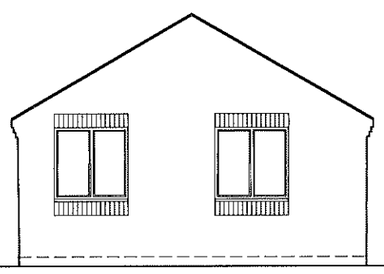

Proposed South Elevation

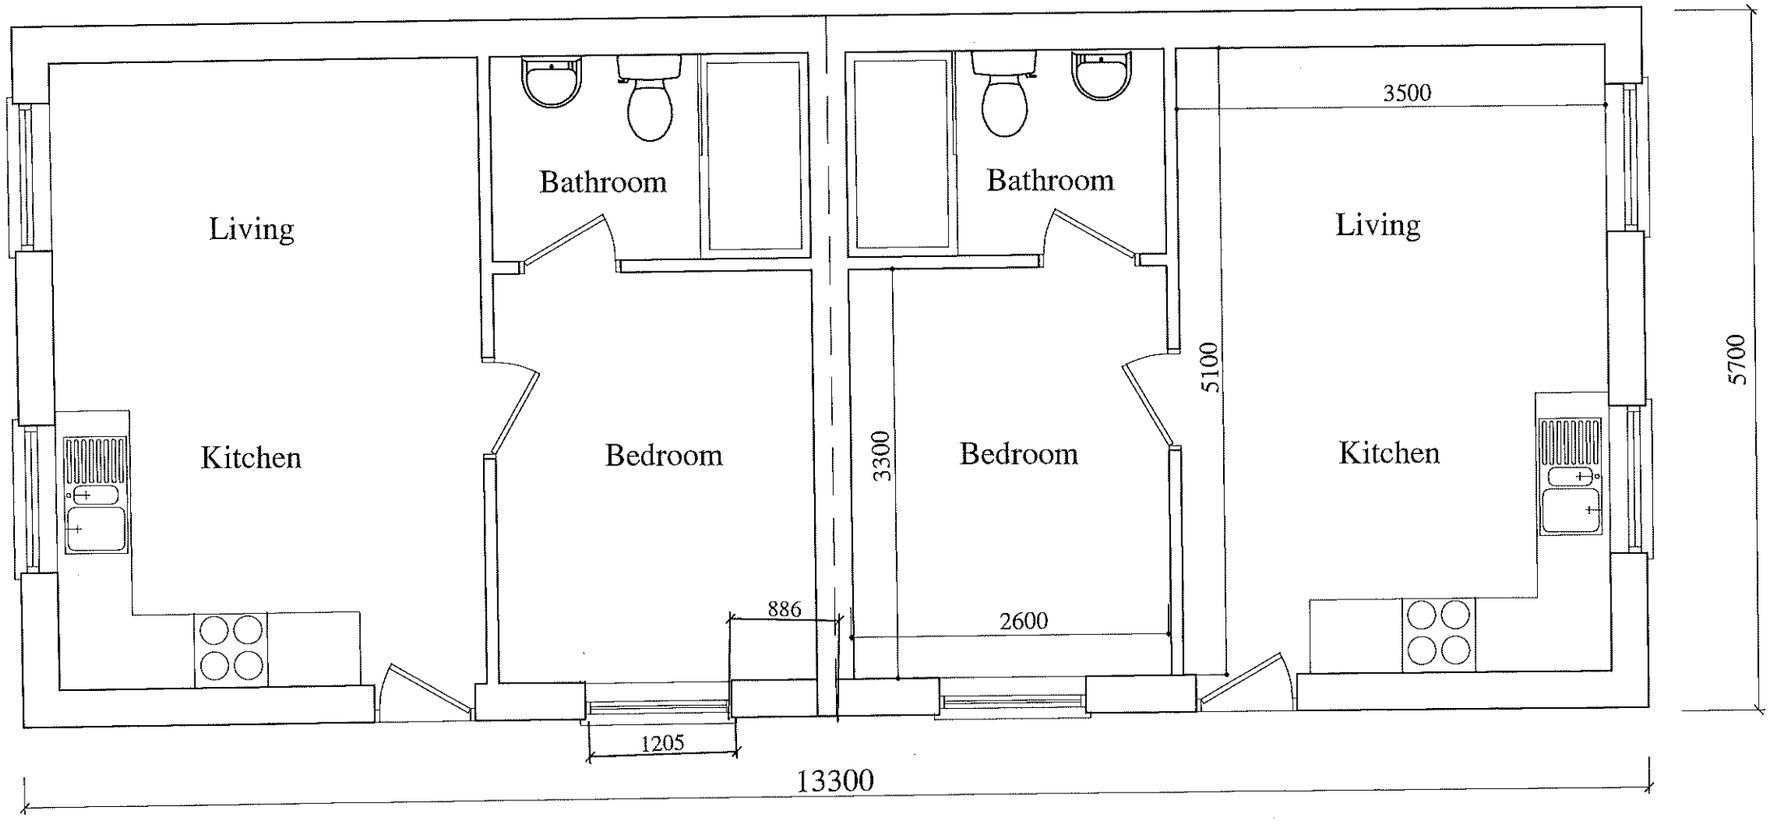


# Proposed Plan

NTR Design & Build limited
Waterside, Derby Road
Swanwick
Derbys DE55 1AD
Telephone 07966 432317
Email - ntrdesign@btinternet.com

Project Title

37 OXFORD STREET, RIPLEY,
DERBYSHIRE.

Drawing

HOUSE TYPE

| Scale | Drawn By | Revision |
|---|---|---|
| 1:50 1:100 | NTR | |
| **Date** | **Drawing No** | |
| FEB. 2022 | JS1/02/22 | |