
rev.	revision	date

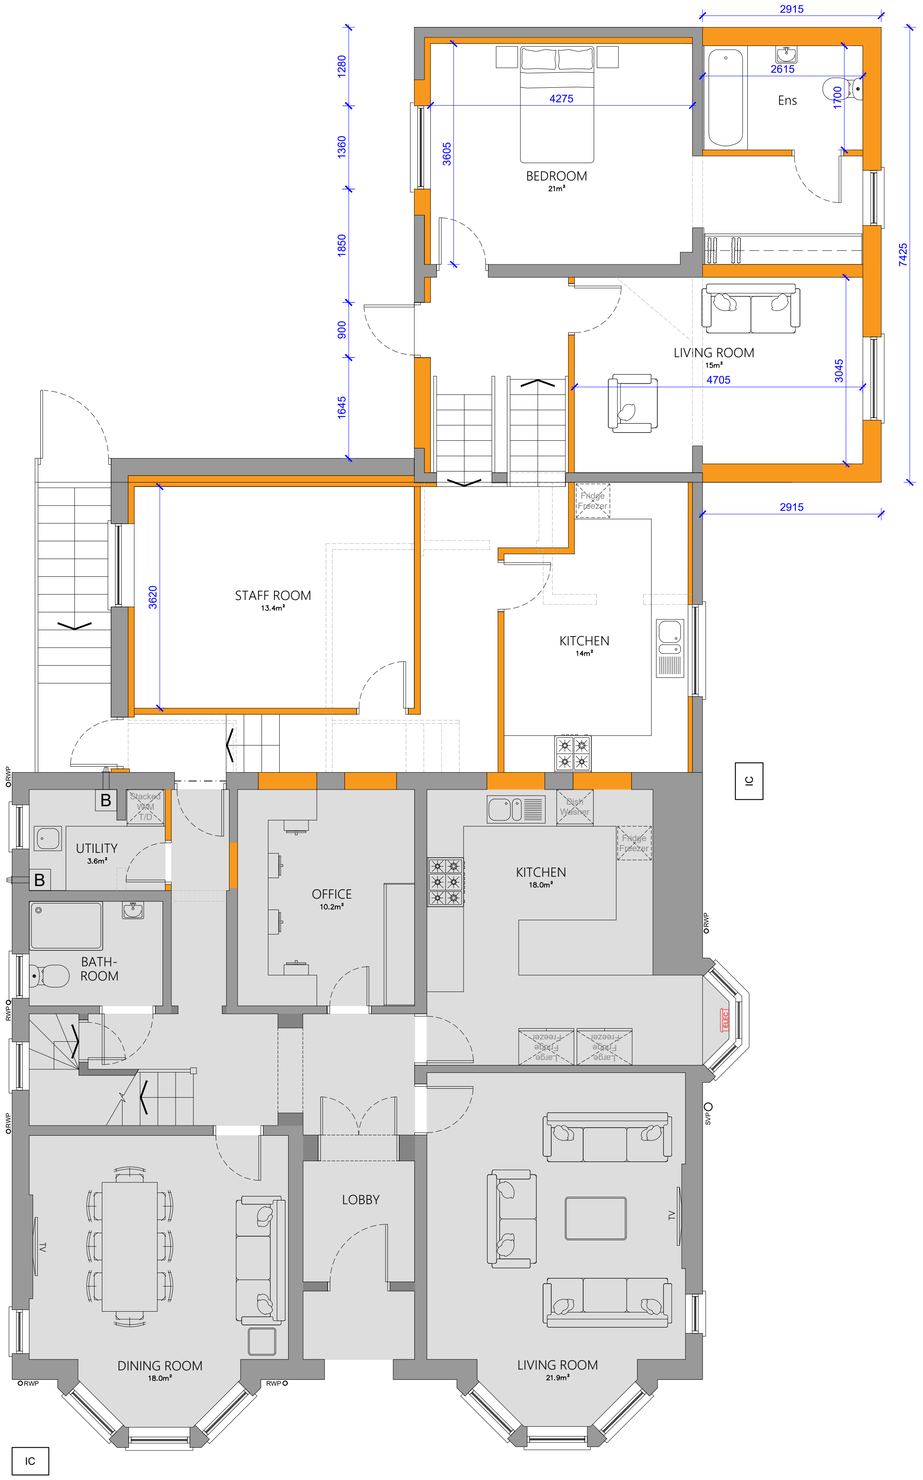

Ground Floor Plan

Scale 1:50



First Floor Plan

Scale 1:50

KEY

- Existing walls to be retained
- Existing walls to be demolished
- Proposed walls to be constructed

NOTE
All internal walls to be assessed by Structural Engineer to establish required supports for removal. All demolition to Structural Engineer's details.

NOTE
Kitchen unit layout is for indicative reasons ONLY and is subject to specialist design and confirmation from client.

NOTE
Services passing through any compartment wall/floor are to be fire stopped with fire dampers and boxed in with 2no. layers of fire resistant plasterboard and mineral wool to provide sufficient acoustic reduction.

NOTE
Drainage proposals are indicative only and subject to confirmation on site following investigation by the Contractor. Contractor responsible for locating any existing drainage services on site and creating new connections accordingly. All proposed drainage works are to be carried in accordance with BS EN 1610:2015 and Approve Document H1:2010. Suggested new connections to be agreed on site with Building Control Officer.

GENERAL NOTES

- Contractor responsible for verifying layouts on site. Notify the Architect of any discrepancies prior to work commencing on site.
- Contractor responsible for locating all existing drainage and services on site and creating new connections accordingly.
- Foundations, floor structure, steel lintels, etc... are to be in strict accordance with Structural Engineer's drawings.
- Existing construction details are assumed from survey information and photographs are to be confirmed on site by the contractor following strip out prior to the project commencing.
- Proposed floor levels are to be confirmed on site and are to line through with existing Finished Floor Levels unless otherwise stated. Existing FFls are taken from survey information provided by others and are to be confirmed on site.
- If the contractor is any doubt ask the Architect.

N

Scale Bar 1:50

0 1m 2m 3m 4m 5m

STATUS
Planning

Wilson Architects Ltd.
Sparkhouse, Ropewalk, Lincoln, LN6 7DQ
01522 837232
info@wilsonarchitects.co.uk
www.wilsonarchitects.co.uk
Registered company no: 11680041 VAT Registration no: 328680578

CLIENT
CIMA Care Services

PROJECT
Proposed Works to 109 Mansfield Road, Alfreton

TITLE
Proposed Floor Plans

SCALE	DRAWN BY
1:50 @ A1	JP

DRAWING NUMBER	REV
21,006-P-402	.