



WEST ELEVATION.

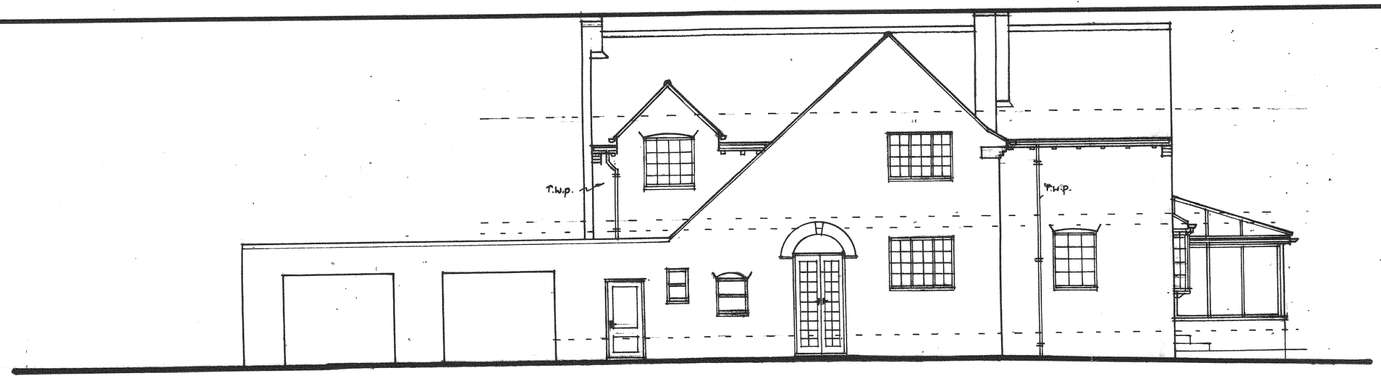

SOUTH ELEVATION.



EAST ELEVATION.

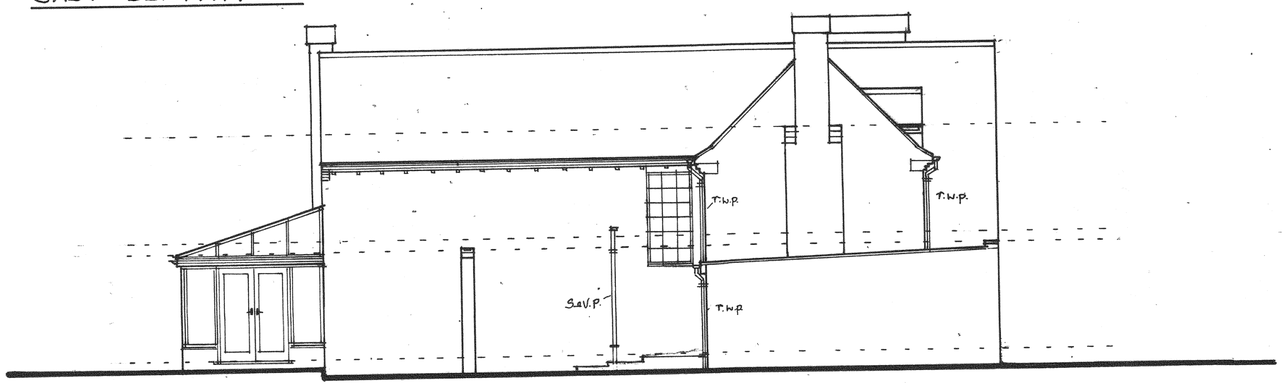

NORTH ELEVATION.

Notes:
All dimensions must be checked on site and not scaled from this drawing.

A		
	Date	Revisions

© copyright

Client
MR. & MRS. N. MITCHELL.

Job Title
PROPOSED EXTENSIONS AND ALTERATIONS TO DETACHED HOUSE AT BARN FARM, 22 WOOD LA., HORSLEY WOODHOUSE, DERBYS DE7 6BN.

Drawing Title
EXISTING LAYOUTS. (ELEVATIONS.)

Scale 1:100.

Date JAN - 2022. Drawn by EJO.

DICKINSON BUILDING DESIGN LTD.
BUILDING DESIGN CONSULTANTS
Domestic/Industrial/Commercial
Local Authority Approvals
Building Plans, Grants etc.
01332 831429
Mob. 07989 025551
E: dbdltd@btconnect.com
Rectory Lane
Breadsall, Derby
DE21 5LL

Drg. No.	Rev.
06/01/2022/02.	

420 x 594mm A2.